


PLOT No	UNIT TYPE	AREA m ²	AREA m ²	TENURE
31-32, 37-38, 74-75	DENTON	84.25	907	MA

TENURES:
AR AFFORDABLE RENT
SO SHARED OWNERSHIP
MA MARKET

DENTON

NBS CHECK	3 BED	DOUBLE BEDROOMS OVER 11.5m ² & 2.75m WIDE (2.55m EVERY OTHER ONE)	✓	TOTAL GIA OVER 64m ²	✓
	4 PERSON	SINGLE BEDROOMS OVER 7.5m ² & 2.15m WIDE	✓	STORAGE OVER 2.5m ³	✓
	2 STOREY				

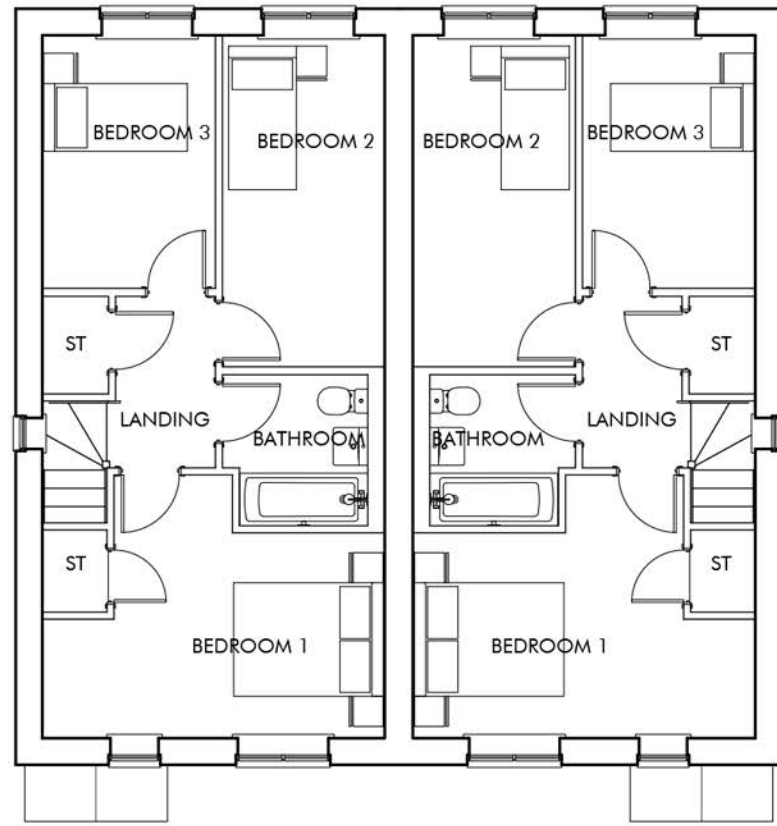


FIRST FLOOR



FRONT ELEVATION - A Scale 1:50



Scale 1:50

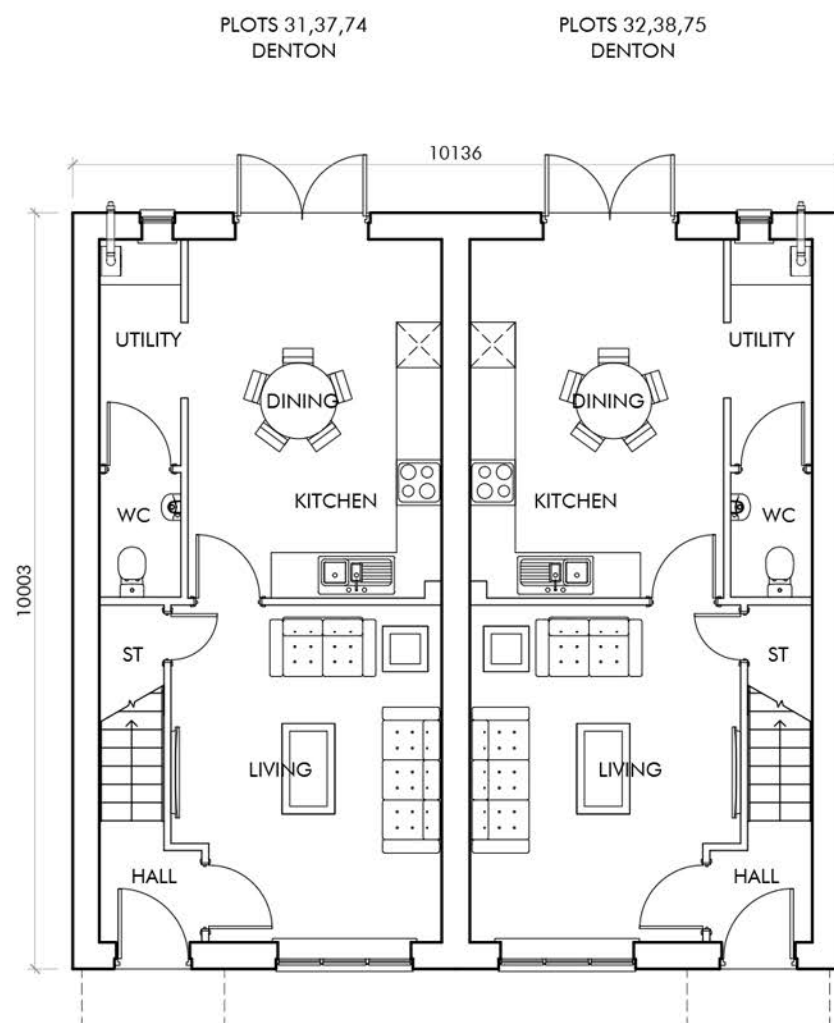

GROUND FLOOR




SIDE ELEVATION - D



REAR ELEVATION - C




SIDE ELEVATION - B

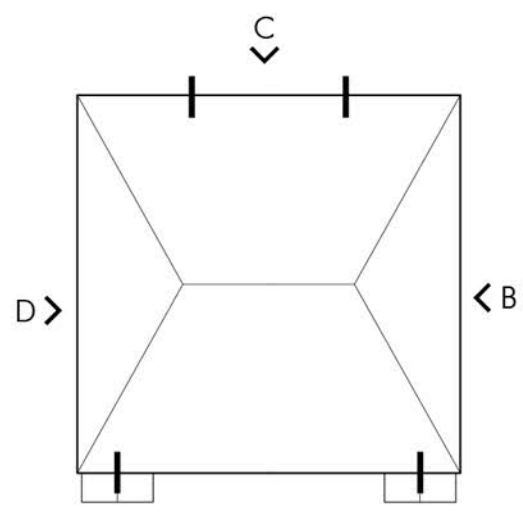

ROOF PLAN - SCALE 1:200



Scale 1:200

 

Scale 1:100

mill

erhomes



Client: Miller Homes				
Project: Land at Campsfield, Linfield Close, Southwater, West Sussex, RH13 9FR				
Drawing Title: PLOTS 31-32,37-38,74-75 - DENTON				
Scale: 1:100 @ A1 except when stated	Revision A	Drawn AC	Check TJ	Date 15.07.26
Project No: 3427	Class C	Dwg No: 3065	Status PL	Rev A
CLASS C: COLOURED, A: BLACK & WHITE UNLESS SO STATED, ALL DIMENSIONS ARE IN METRES, UNLESS OTHERWISE SPECIFIED PROTECTED BY DESIGN: ARCHITECTS. The contents of this document shall not be copied or reproduced in whole or in part without the written consent of Omega Architects Limited. Date: This Planning and Design Package is Omega Architects' intellectual property. Registered Address: Rural, 4th High Street, Birtley, County: Tyne & Wear, NE21 1JY				