



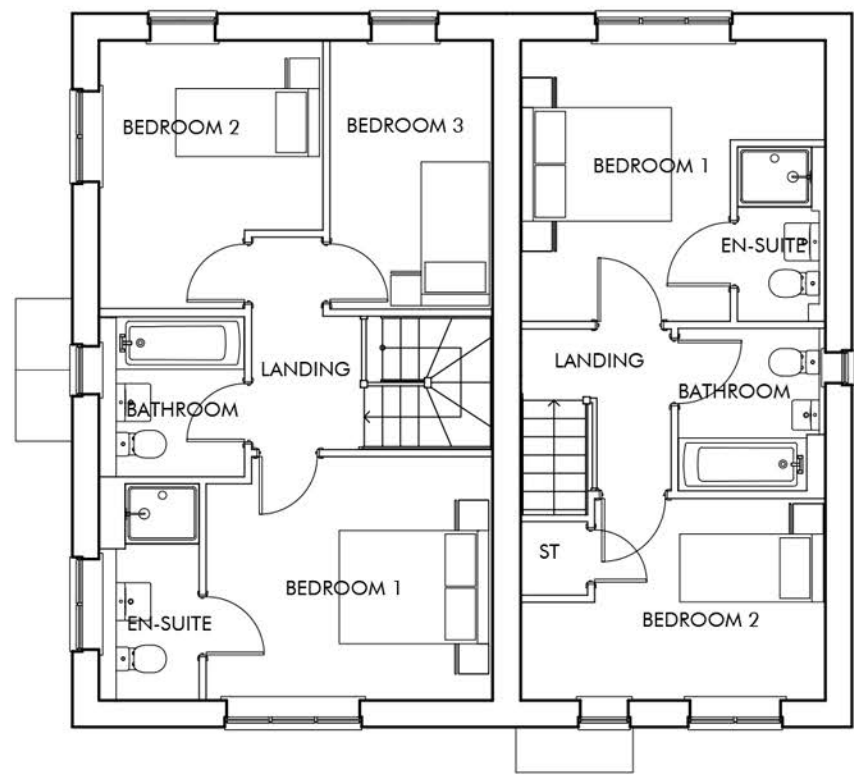


FIRST FLOOR

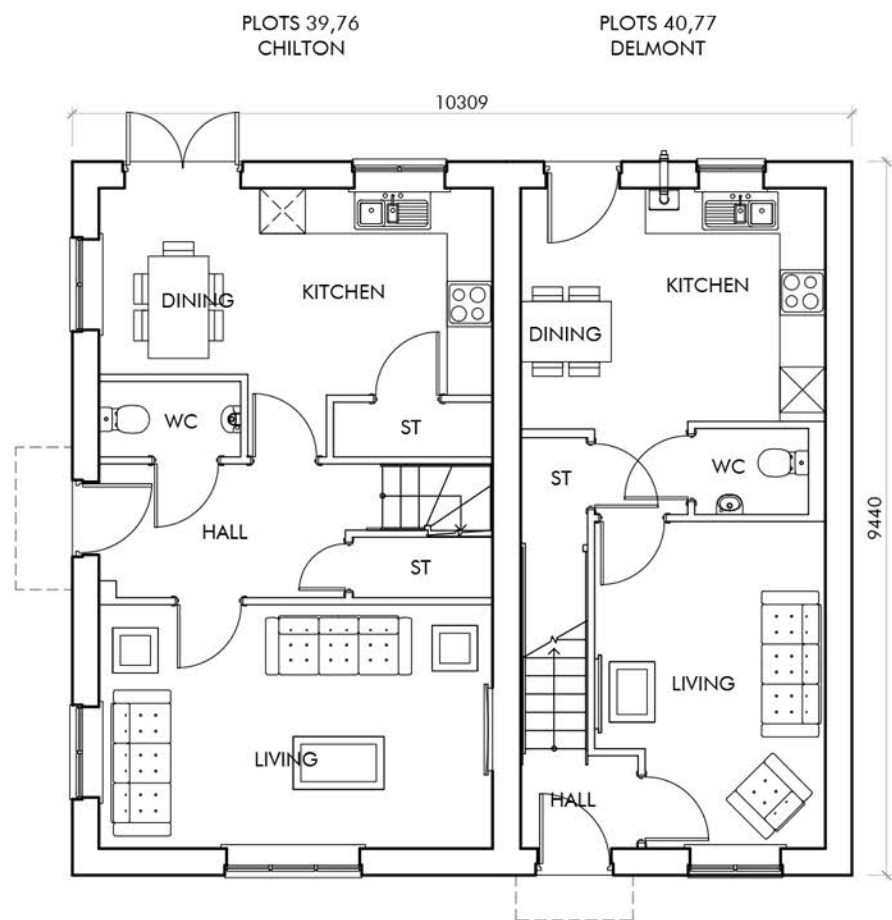

GROUND FLOOR




FRONT ELEVATION - A

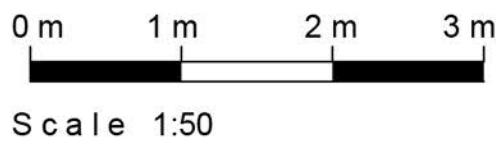


SIDE ELEVATION - D




REAR ELEVATION - C

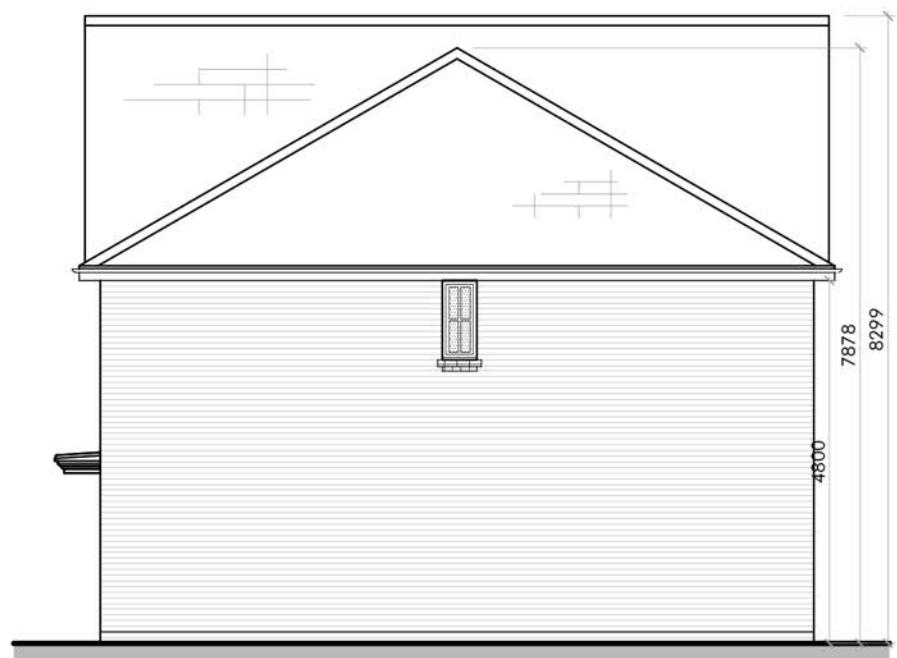

SIDE ELEVATION - B

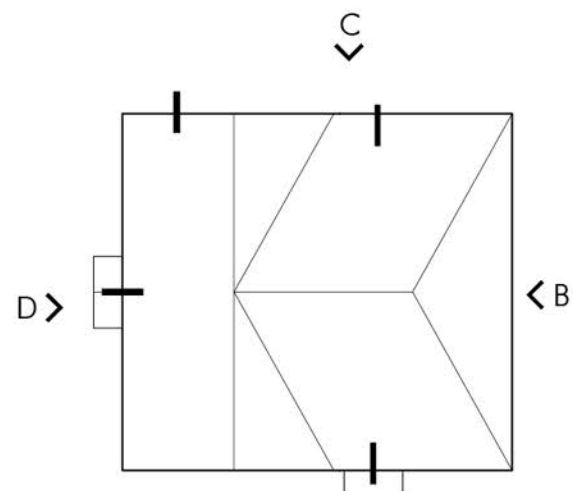

ROOF PLAN - SCALE 1:200

 

PLOTS 39,76
CHILTON

PLOTS 40,77
DELMONT

PLOT No	UNIT TYPE	AREA m ²	AREA m ²	TENURE
39, 76	CHILTON	90.92	979	MA
40, 77	DELMONT	70.39	758	MA

TENURES:
AR AFFORDABLE RENT
SO SHARED OWNERSHIP
MA MARKET

CHILTON

NSS CHECK	3 BED	DOUBLE BEDROOMS OVER 11.5m ² & 2.75m WIDE (2.35m EVERY OTHER ONE)	✓	TOTAL GIA OVER 64m ²	✓
	4 PERSON	SINGLE BEDROOMS OVER 7.5m ² & 2.15m WIDE	✓	STORAGE OVER 2.5m ³	✓
	2 STOREY				

DELMONT

NSS CHECK	2 BED	DOUBLE BEDROOMS OVER 11.5m ² & 2.75m WIDE (2.35m EVERY OTHER ONE)	✓	TOTAL GIA OVER 70m ²	✓
	3 PERSON	SINGLE BEDROOMS OVER 7.5m ² & 2.15m WIDE	✓	STORAGE OVER 2m ³	✓
	2 STOREY				

NOTE: M4(2) COMPLIANT

mill

erhomes



Client:
Miller Homes

Project:
Land at Campsfield, Linfield Close, Southwater, West Sussex, RH13 9FR

Drawing Title:
PLOTS 39-40,76-77 - CHILTON & DELMONT

Scale:	Revision	Drawn	Check	Date
1:100 @ A1 except when stated	A	AC	TJ	15.07.26

Project No	Class	Dwg No	Status	Rev
3427	C	3070	PL	A

CLASS C - COLOURED, A - BLACK & WHITE
UNLESS SO STATED, ALL MEASUREMENTS ARE IN METERS, UNLESS OTHERWISE STATED
DESIGNED BY: OMEGA ARCHITECTS. THE CONTENTS OF THIS DOCUMENT ARE NOT TO BE REPRODUCED OR TRANSMITTED IN ANY FORM OR BY ANY MEANS, ELECTRONIC OR MECHANICAL, WITHOUT PERMISSION IN WRITING FROM OMEGA ARCHITECTS.
REPRODUCED COURTESY OF: Omega Architects Limited, 124 Manor Road North, Thomas Ditton, KT7 0BH, Surrey, KT7 0BH