


PLOT No	UNIT TYPE	AREA m ²	AREA m ²	TENURE
41-42	HAZELTON	67.63	728	MA

TENURES:
AR AFFORDABLE RENT
SO SHARED OWNERSHIP
MA MARKET

HAZELTON



NBS CHECK	2 BED	DOUBLE BEDROOMS OVER 11.5m ² & 2.75m WIDE (2.55m EVERY OTHER ONE)	✓	TOTAL GIA OVER 70m ²	X
	3 PERSON				
	2 STOREY				
		SINGLE BEDROOMS OVER 7.5m ² & 2.15m WIDE	✓	STORAGE OVER 5m ²	✓

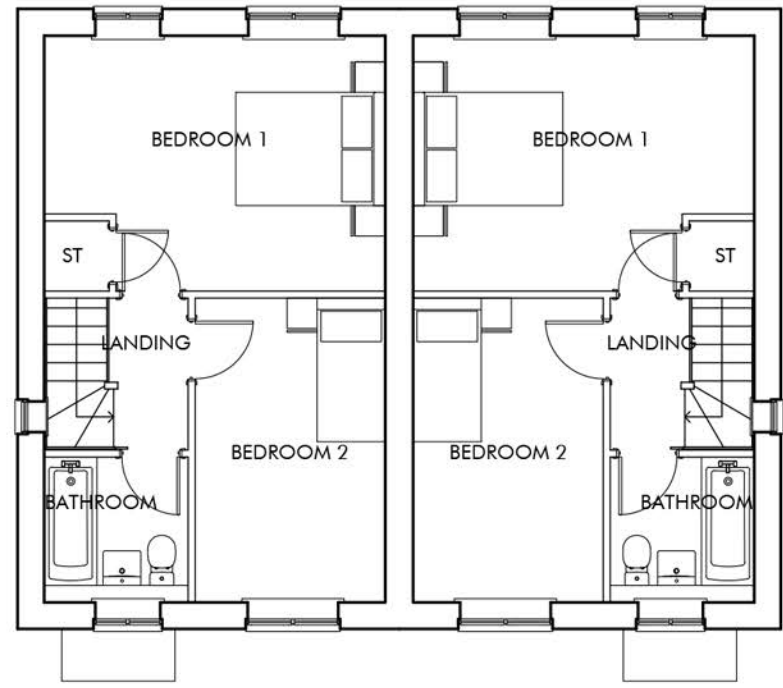


FIRST FLOOR



FRONT ELEVATION - A Scale 1:50

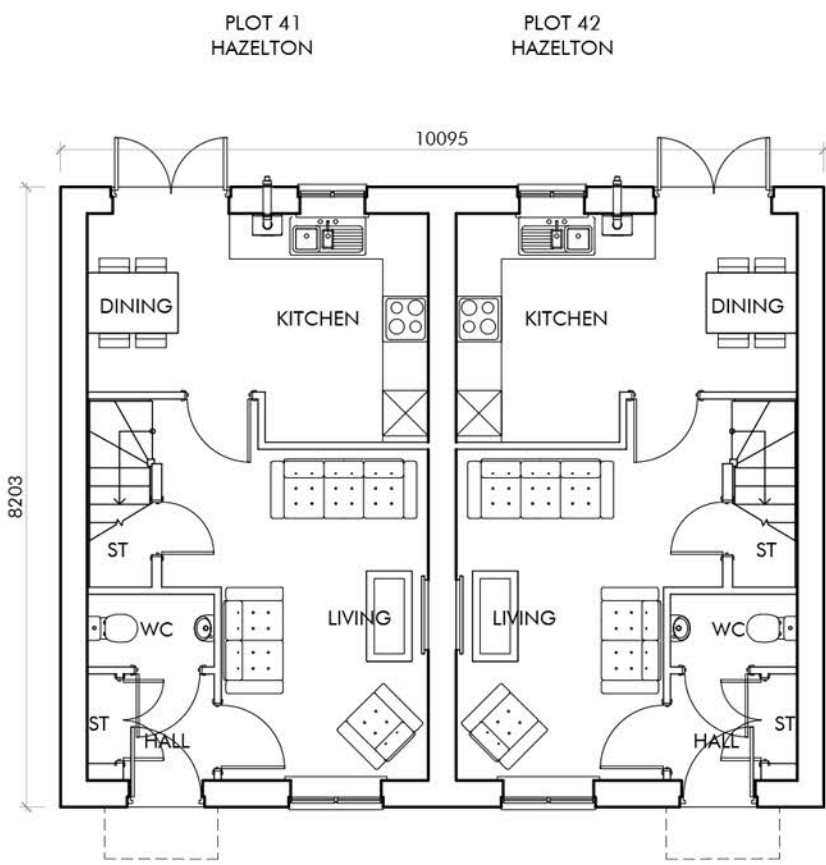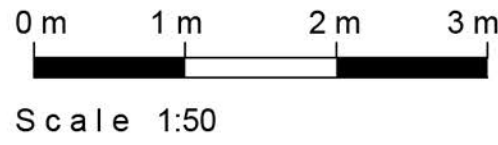


GROUND FLOOR

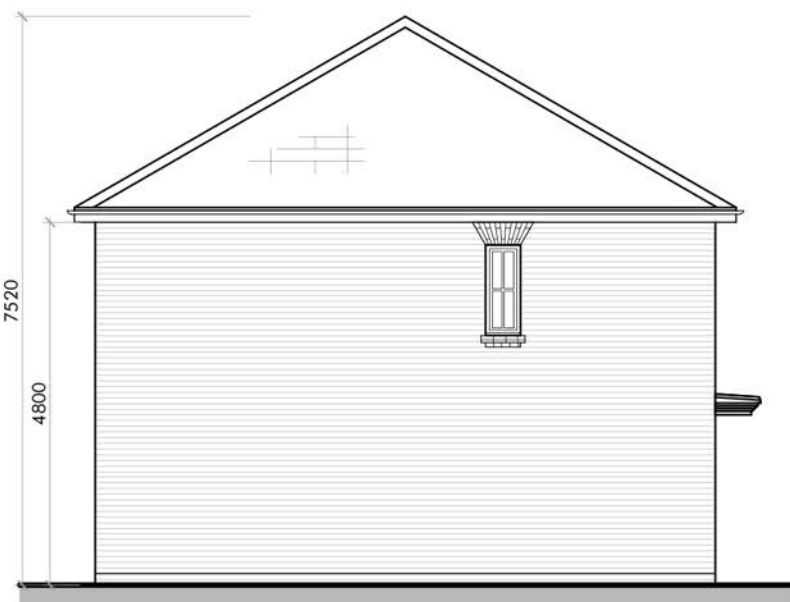


SIDE ELEVATION - D




REAR ELEVATION - C

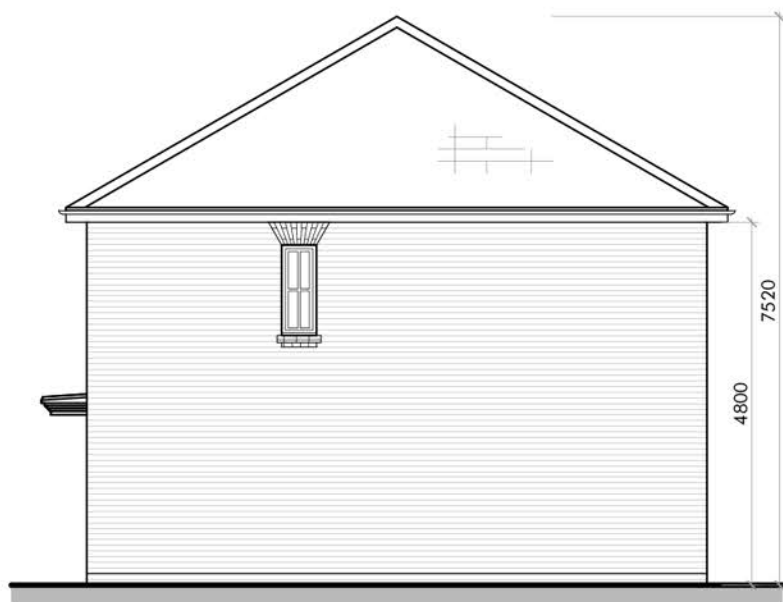

SIDE ELEVATION - B

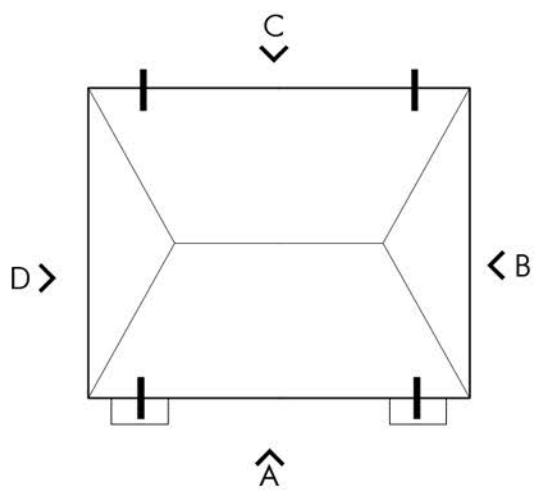

ROOF PLAN - SCALE 1:200

 

millerohomes



Client: Miller Homes				
Project: Land at Campsfield, Linfield Close, Southwater, West Sussex, RH13 9FR				
Drawing Title: PLOTS 41-42 - HAZELTON				
Scale: 1:100 @ A1 except when stated	Revision A	Drawn AC	Check TJ	Date 15.07.26
Project No: 3427	Class C	Dwg No: 3075	Status PL	Rev A
OMEGA ARCHITECTS: 124 MANOR ROAD NORTH, THOMAS DITTON, KT7 0BH TEL: 01372 470 313 FAX: 01372 470 314 WWW.OMEGA-ARCHITECTS.CO.UK REGISTERED COMPANY (2016) Omega Architects Limited, UK Registered Company Number 10170366 Registered Address: Rural, 4th High Street, Broom's Barn, KT10 0DT				