

PLOT No	UNIT TYPE	AREA m ²	AREA m ²	TENURE
60	BAYMONT-AFF	79	850	SO
61	HASTING GF	50	538	AR
62	HASTING GF	56.5	608	AR

TENURES:
AR AFFORDABLE RENT
SO SHARED OWNERSHIP
MA MARKET

BAYMONT-AFF


NSS CHECK	2 BED	DOUBLE BEDROOMS OVER 11.5m ² & 2.75m WIDE (2.35m EVERY OTHER ONE)	✓	TOTAL GIA OVER 79m ²	✓
	4 PERSON				
	2 STOREY	SINGLE BEDROOMS OVER 7.5m ² & 2.15m WIDE	n/a	STORAGE OVER 2m ³	✓

NOTE: M4(2) COMPLIANT

HASTING-AFF

NSS CHECK	1 BED	DOUBLE BEDROOMS OVER 11.5m ² & 2.75m WIDE (2.35m EVERY OTHER ONE)	✓	TOTAL GIA OVER 50m ²	✓
	2 PERSON				
	1 STOREY	SINGLE BEDROOMS OVER 7.5m ² & 2.15m WIDE	n/a	STORAGE OVER 1.5m ³	✓



NOTE: GROUND FLOOR IS M4(2) COMPLIANT

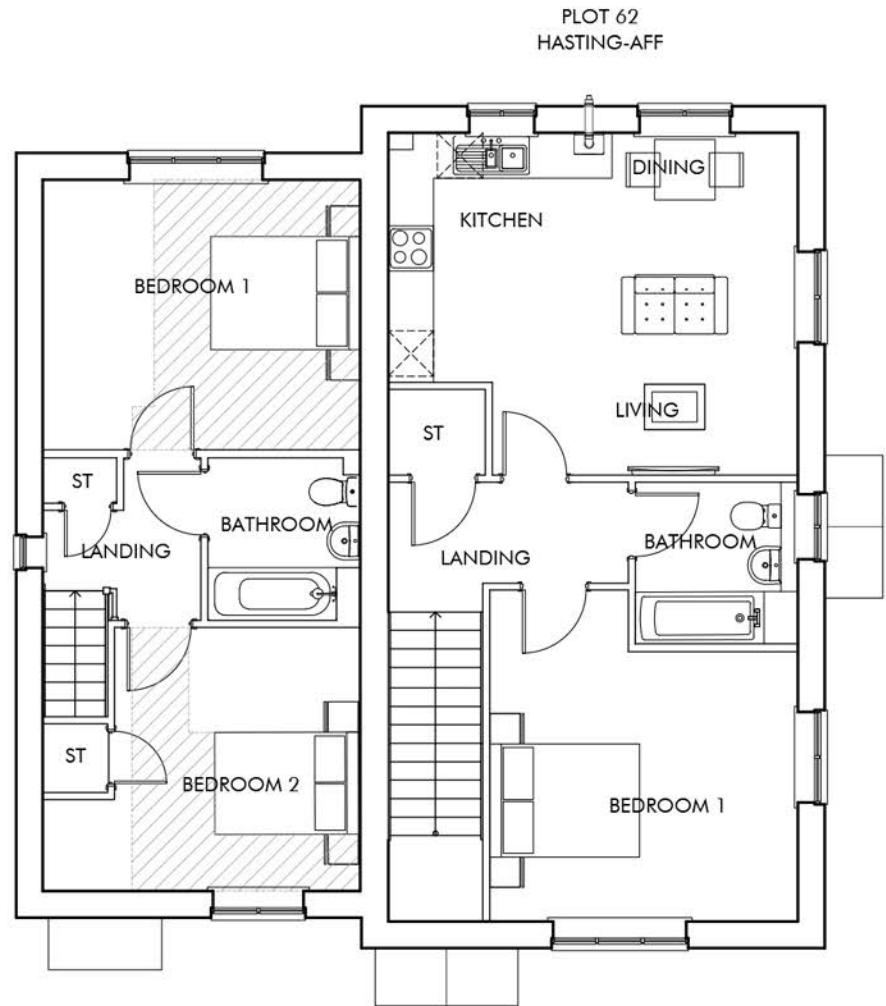


FIRST FLOOR



FRONT ELEVATION - A Scale 1:50

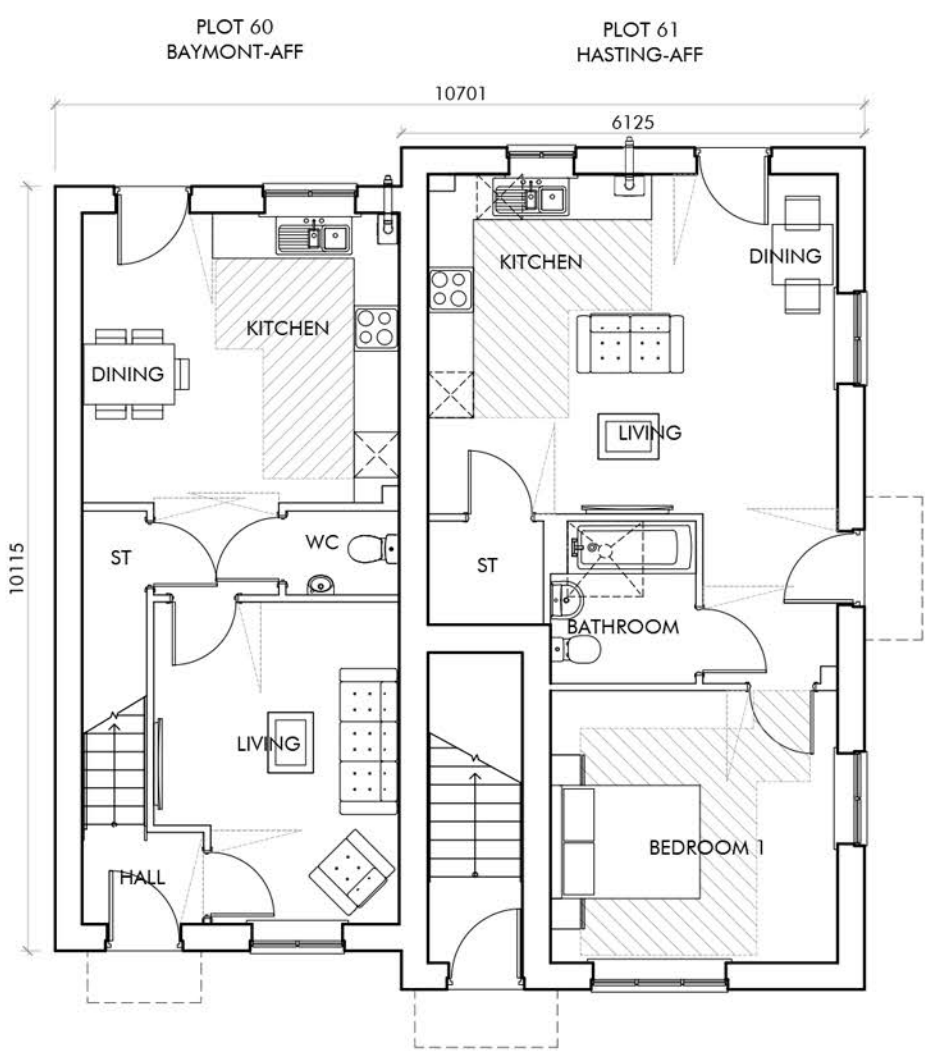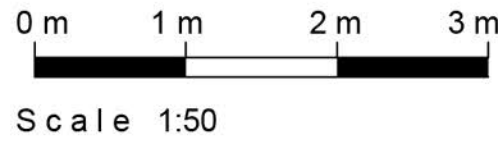

GROUND FLOOR

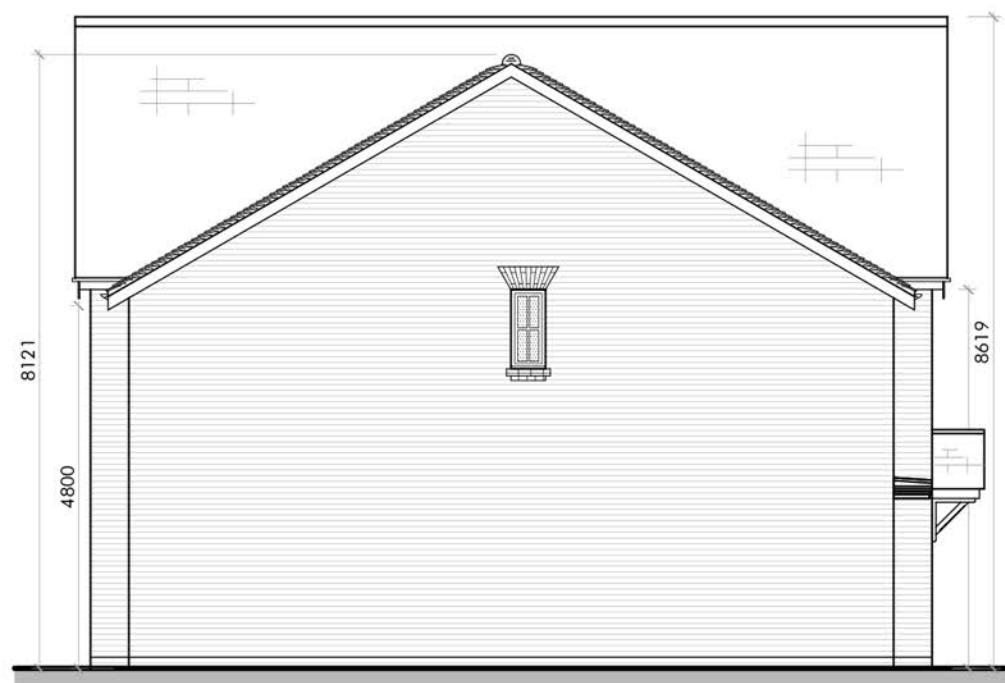


SIDE ELEVATION - D




REAR ELEVATION - C



SIDE ELEVATION - B

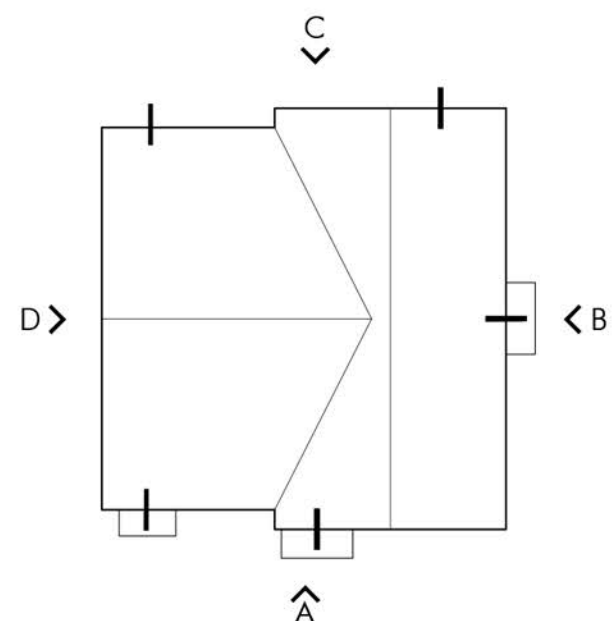

ROOF PLAN - SCALE 1:200

 

mill

erhomes



Client: Miller Homes				
Project: Land at Campsfield, Linfield Close, Southwater, West Sussex, RH13 9FR				
Drawing Title: PLOTS 60-62 - HASTING-AFF & BAYMONT-AFF				
Scale: 1:100 @ A1 except when stated	Revision: A	Drawn: AC	Check: TJ	Date: 15.07.26
Project No: 3427	Class: C	Dwg No: 3105	Status: PL	Rev: A

CLASS C: COLOURED, A: BLACK & WHITE
© 2026 MILLER HOMES LTD. ALL RIGHTS RESERVED. NO PART OF THIS DOCUMENT MAY BE REPRODUCED OR TRANSMITTED IN ANY FORM OR BY ANY MEANS, ELECTRONIC OR MECHANICAL, WITHOUT PERMISSION IN WRITING FROM MILLER HOMES LTD.