


PLOT No	UNIT TYPE	AREA m ²	AREA m ²	TENURE
1	CROSSWOOD	139.31	1500	MA

TENURES:
AR AFFORDABLE RENT
SO SHARED OWNERSHIP
MA MARKET

CROSSWOOD



NBS CHECK	4 BED	DOUBLE BEDROOMS OVER 11.5m ² & 2.75m WIDE (2.55m EVERY OTHER ONE)	✓	TOTAL GIA OVER 106m ²	✓
	6 PERSON	SINGLE BEDROOMS OVER 7.5m ² & 2.15m WIDE	✓	STORAGE OVER 3m ²	✓
	2 STOREY				

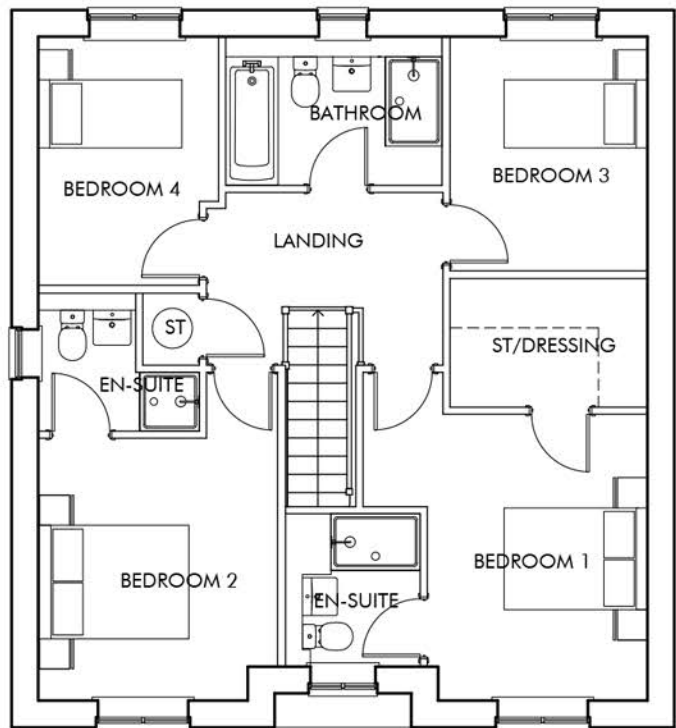

FIRST FLOOR



FRONT ELEVATION - A Scale 1:50

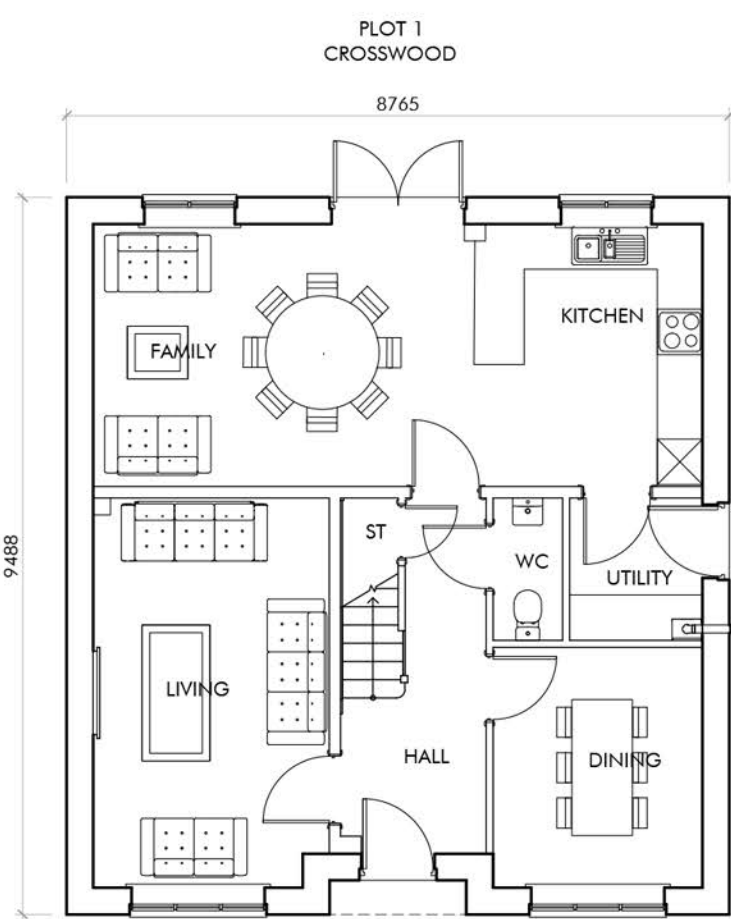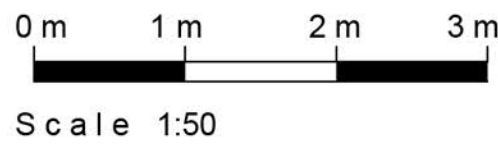

GROUND FLOOR




SIDE ELEVATION - D



REAR ELEVATION - C



SIDE ELEVATION - B

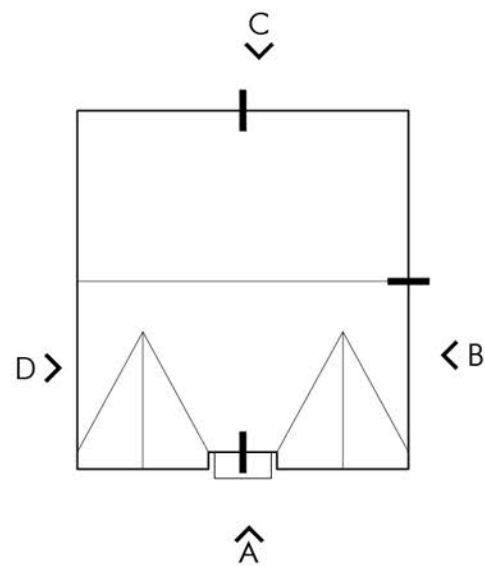

ROOF PLAN - SCALE 1:200



mill

er homes



The Front Barn, 124 Manor Road North, Thomas Ditton, KT7 0BH
T: 01372 470 313 W: www.omega-architects.co.uk

Client:
Miller Homes

Project:
Land at Campsfield, Linfield Close, Southwater,
West Sussex, RH13 9FR

Drawing Title:
PLOT 1 - CROSSWOOD

Scale:	Revision	Drawn	Check	Date
1:100 @ A1 except when stated	A	AC	TJ	15.07.26

Project No	Class	Dwg No	Status	Rev
3427	C	3000	PL	A

CLASS C: COLOURED, A: BLACK & WHITE
© 2026 Omega Architects. All Rights Reserved. No part of this document may be reproduced without the written consent of Omega Architects Limited. Date: 15.07.26
BESPOKE COLOURED: 01372 470 313 W: www.omega-architects.co.uk Registered Address: Rural, 48 High Street, Brixton, London, SE11 1JG

