


PLOT No	UNIT TYPE	AREA m ²	AREA m ²	TENURE
4	BRIARWOOD	133.17	1433	MA

TENURES:
AR AFFORDABLE RENT
SO SHARED OWNERSHIP
MA MARKET


BRIARWOOD

NSS CHECK	4 BED	DOUBLE BEDROOMS OVER 11.5m ² & 2.75m WIDE (2.55m EVERY OTHER ONE)	✓	TOTAL GIA OVER 11.5m ²	✓
	7 PERSON				
	2 STOREY	SINGLE BEDROOMS OVER 7.2m ² & 2.15m WIDE	✓	STORAGE OVER 3m ³	✓

NOTE: M4(2) COMPLIANT

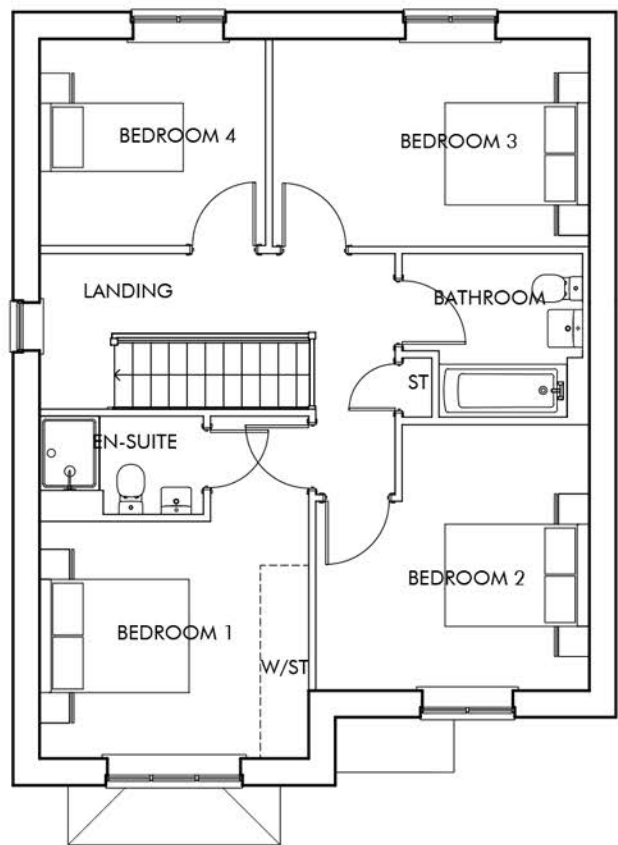


FIRST FLOOR

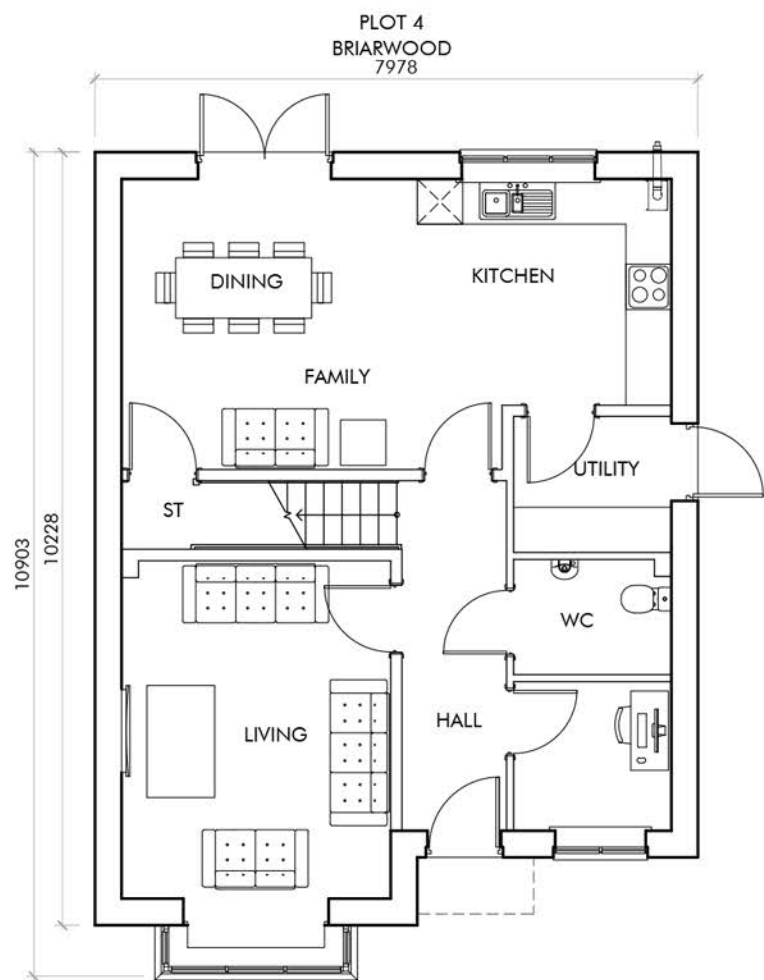

GROUND FLOOR



FRONT ELEVATION - A Scale 1:50

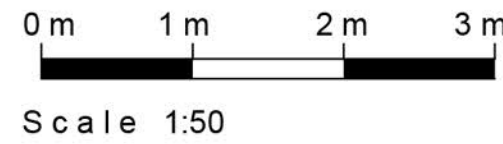


SIDE ELEVATION - D



REAR ELEVATION - C



SIDE ELEVATION - B

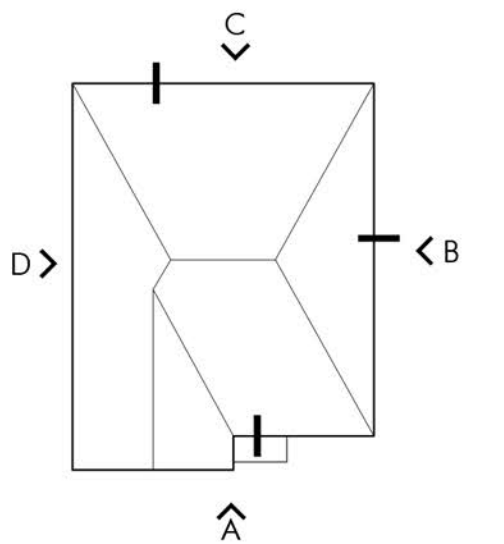

ROOF PLAN - SCALE 1:200



mill

erhomes



Omega Architects
The Front Barn, 124 Manor Road North, Thomas Ditton, KT7 0BH
T: 01372 470 313 W: www.omega-architects.co.uk

Client: Miller Homes				
Project: Land at Campsfield, Linfield Close, Southwater, West Sussex, RH13 9FR				
Drawing Title: PLOT 4 - BRIARWOOD				
Scale: 1:100 @ A1 except when stated	Revision A	Drawn AC	Check TJ	Date 15.07.26
Project No 3427	Class C	Dwg No 3006	Status PL	Rev A

Omega Architects Ltd. All rights reserved. No part of this document may be reproduced or transmitted in any form or by any means electronic or mechanical, including photocopying and recording, or by any information storage or retrieval system, without permission in writing from Omega Architects Ltd. This drawing is the property of Omega Architects Ltd.