



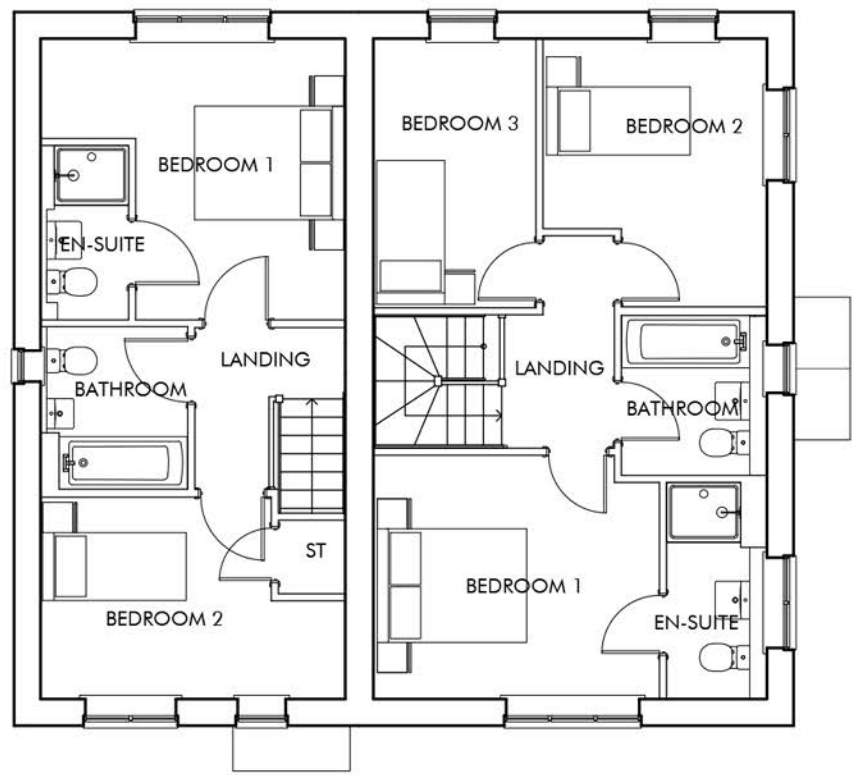



FIRST FLOOR

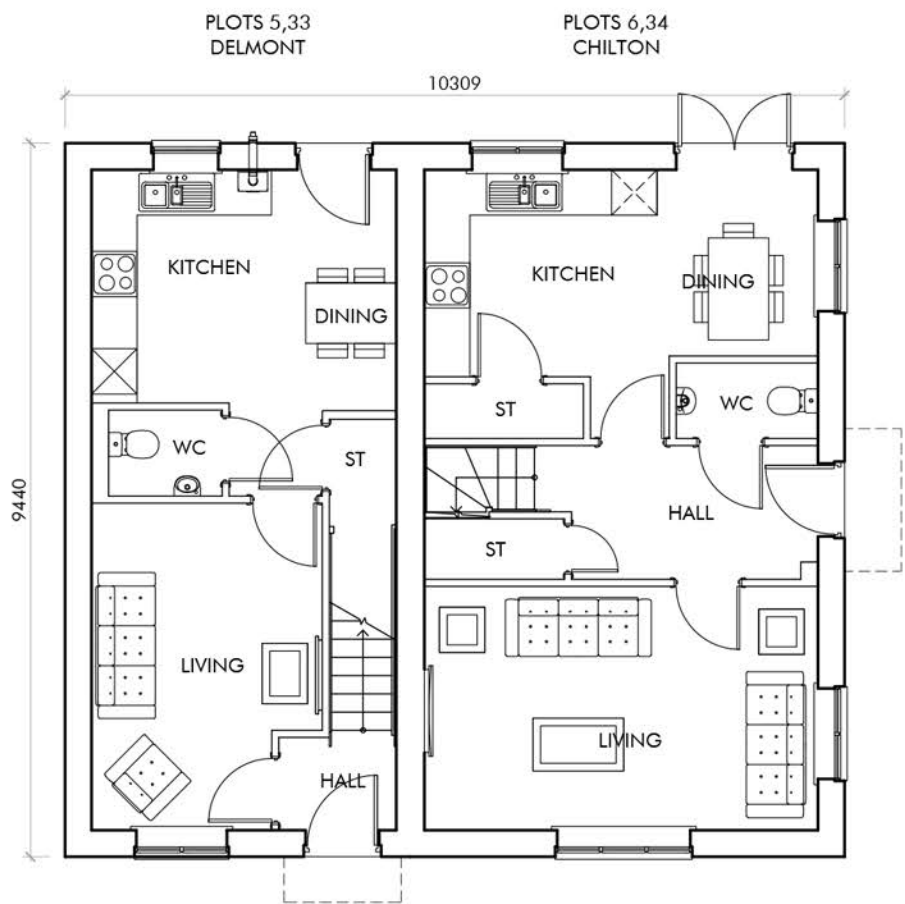

GROUND FLOOR



FRONT ELEVATION - A Scale 1:50

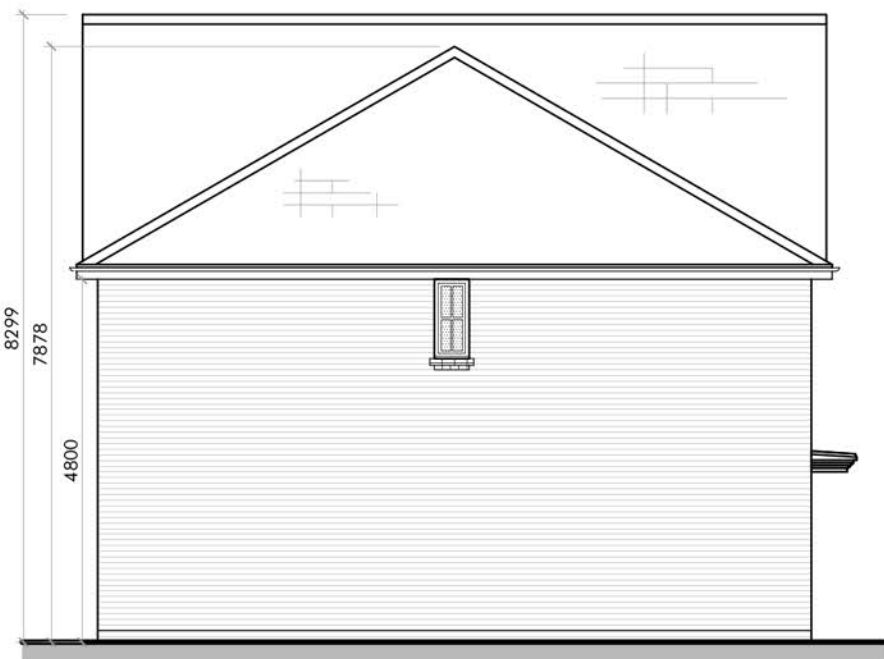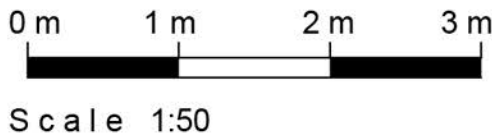


SIDE ELEVATION - D




REAR ELEVATION - C



SIDE ELEVATION - B

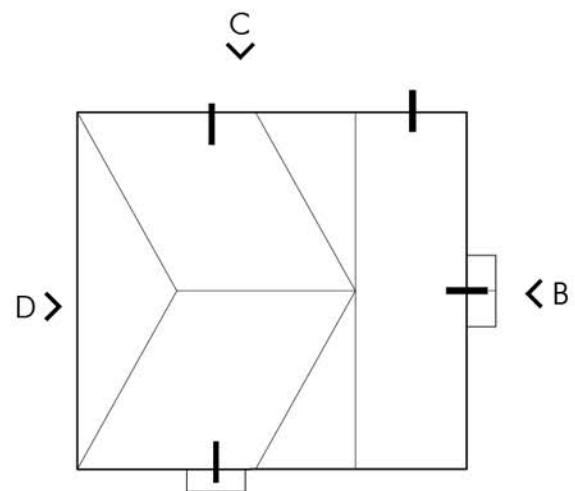

ROOF PLAN - SCALE 1:200

 

PLOTS 5,33
DELMONT

PLOTS 6,34
CHILTON

PLOT No	UNIT TYPE	AREA m ²	AREA m ²	TENURE
6, 34	CHILTON	90.92	979	MA
5, 33	DELMONT	70.39	758	MA

TENURES:
AR AFFORDABLE RENT
SO SHARED OWNERSHIP
MA MARKET

CHILTON

NBS CHECK	3 BED	DOUBLE BEDROOMS OVER 11.5m ² & 2.75m WIDE (2.35m EVERY OTHER ONE)	✓	TOTAL GIA OVER 64m ²	✓
	4 PERSON				
	2 STOREY	SINGLE BEDROOMS OVER 7.5m ² & 2.15m WIDE	✓	STORAGE OVER 2.5m ³	✓

DELMONT

NBS CHECK	2 BED	DOUBLE BEDROOMS OVER 11.5m ² & 2.75m WIDE (2.35m EVERY OTHER ONE)	✓	TOTAL GIA OVER 70m ²	✓
	3 PERSON				
	2 STOREY	SINGLE BEDROOMS OVER 7.5m ² & 2.15m WIDE	✓	STORAGE OVER 2m ³	✓

NOTE: M4(2) COMPLIANT

mill

er homes



Client:
Miller Homes

Project:
Land at Campsfield, Linfield Close, Southwater,
West Sussex, RH13 9FR

Drawing Title:
PLOTS 5-6, 33-34 - CHILTON & DELMONT

Scale:	Revision	Drawn	Check	Date
1:100 @ A1 except when stated	A	AC	TJ	15.07.26

Project No	Class	Dwg No	Status	Rev
3427	C	3010	PL	A

CLASS C: COLOURED, A: BLACK & WHITE
UNLESS STATED, ALL DIMENSIONS ARE IN METRES, UNLESS OTHERWISE STATED.
NOTES: 1. ALL DIMENSIONS ARE TO FACE UNLESS OTHERWISE STATED.
2. ALL DIMENSIONS ARE TO FACE UNLESS OTHERWISE STATED.
3. ALL DIMENSIONS ARE TO FACE UNLESS OTHERWISE STATED.
4. ALL DIMENSIONS ARE TO FACE UNLESS OTHERWISE STATED.
5. ALL DIMENSIONS ARE TO FACE UNLESS OTHERWISE STATED.
6. ALL DIMENSIONS ARE TO FACE UNLESS OTHERWISE STATED.
7. ALL DIMENSIONS ARE TO FACE UNLESS OTHERWISE STATED.
8. ALL DIMENSIONS ARE TO FACE UNLESS OTHERWISE STATED.
9. ALL DIMENSIONS ARE TO FACE UNLESS OTHERWISE STATED.
10. ALL DIMENSIONS ARE TO FACE UNLESS OTHERWISE STATED.