

PLOT No	UNIT TYPE	AREA m ²	AREA m ²	TENURE
7, 17, 72	WHITTON	87.95	947	MA
8, 18, 73	HAZELTON	67.63	728	MA


TENURES:
AR AFFORDABLE RENT
SO SHARED OWNERSHIP
MA MARKET

WHITTON

NSS CHECK	3 BED	DOUBLE BEDROOMS OVER 11.5m ² & 2.75m WIDE (2.35m EVERY OTHER ONE)	✓	TOTAL GIA OVER 64m ²	✓
	4 PERSON				
	2 STOREY				
		SINGLE BEDROOMS OVER 7.5m ² & 2.15m WIDE	✓	STORAGE OVER 2.5m ³	✓

HAZELTON



NSS CHECK	2 BED	DOUBLE BEDROOMS OVER 11.5m ² & 2.75m WIDE (2.35m EVERY OTHER ONE)	✓	TOTAL GIA OVER 70m ²	✗
	3 PERSON				
	2 STOREY				
		SINGLE BEDROOMS OVER 7.5m ² & 2.15m WIDE	✓	STORAGE OVER 2m ³	✓

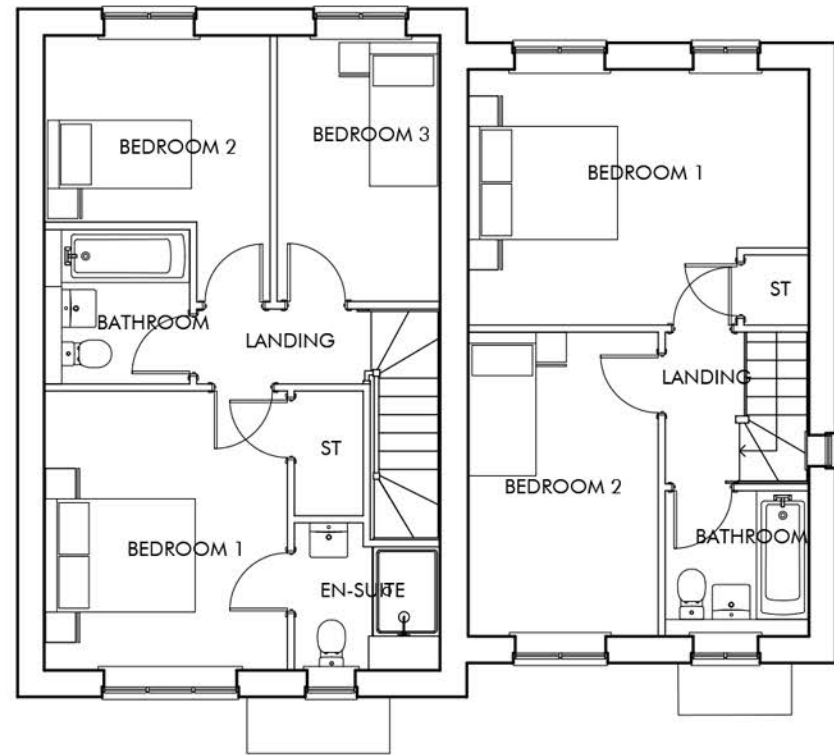


FIRST FLOOR



FRONT ELEVATION - A Scale 1:50

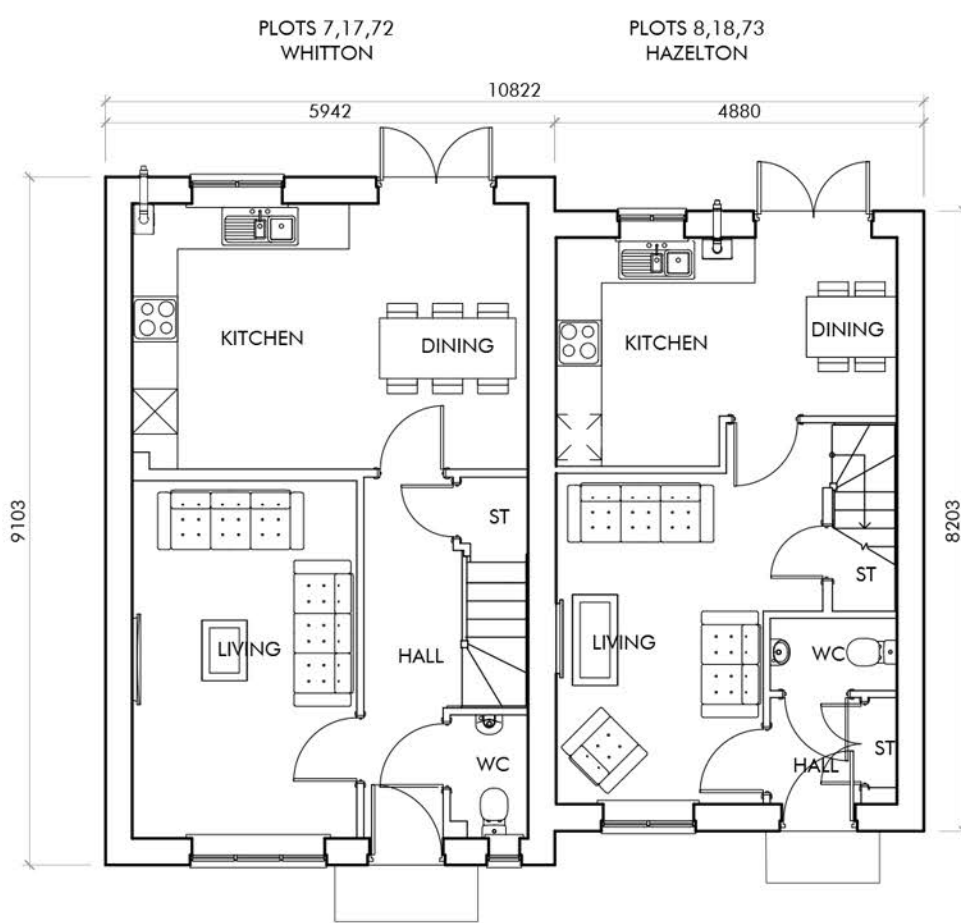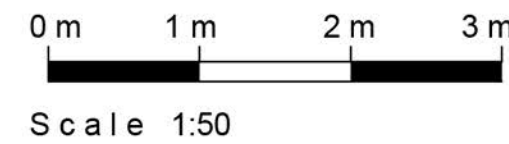


GROUND FLOOR

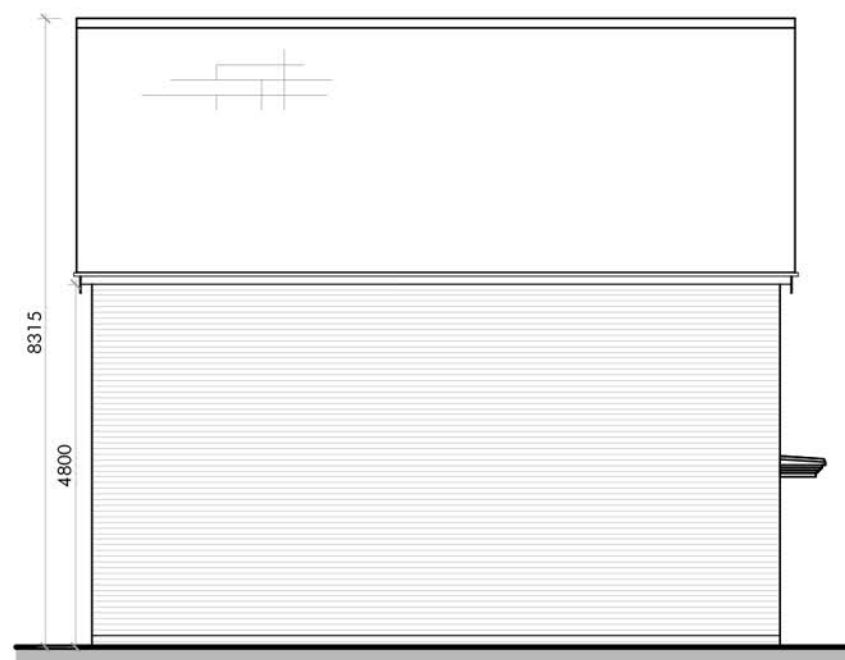


SIDE ELEVATION - D




REAR ELEVATION - C

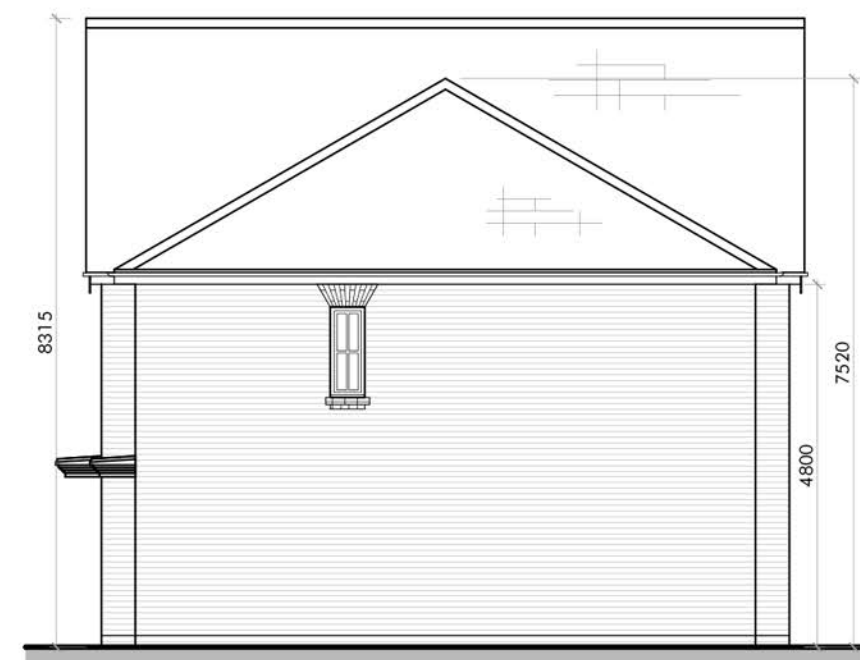

SIDE ELEVATION - B

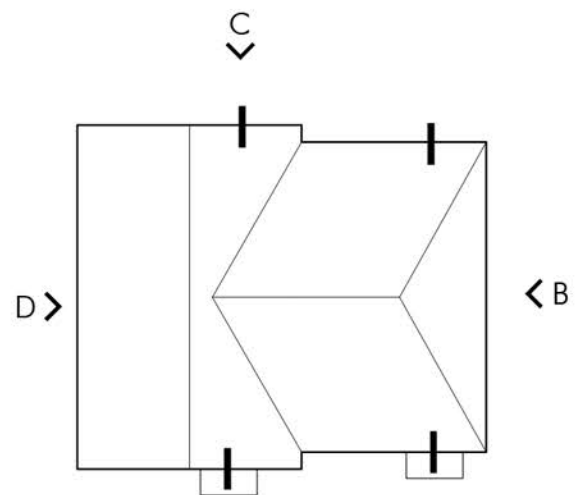

ROOF PLAN - SCALE 1:200

 

Scale 1:100

mill

er homes



Client:
Miller Homes

Project:
Land at Campsfield, Linfield Close, Southwater,
West Sussex, RH13 9FR

Drawing Title:
PLOTS 7-8,17-18,72-73 - WHITTON & HAZELTON

Scale:	Revision	Drawn	Check	Date
1:100 @ A1 except when stated	A	AC	TJ	15.07.26

Project No	Class	Dwg No	Status	Rev
3427	C	3015	PL	A

CLASS C: COLOURED, A: BLACK & WHITE
© 2026 Omega Architects. All rights reserved. No part of this document may be reproduced without the written consent of Omega Architects Limited. Date: 15.07.26
REGISTERED COMPANY (2016555) Omega Architects Limited, 100 High Street, Bournemouth, Dorset, BH1 1AA, UK
15.07.26