



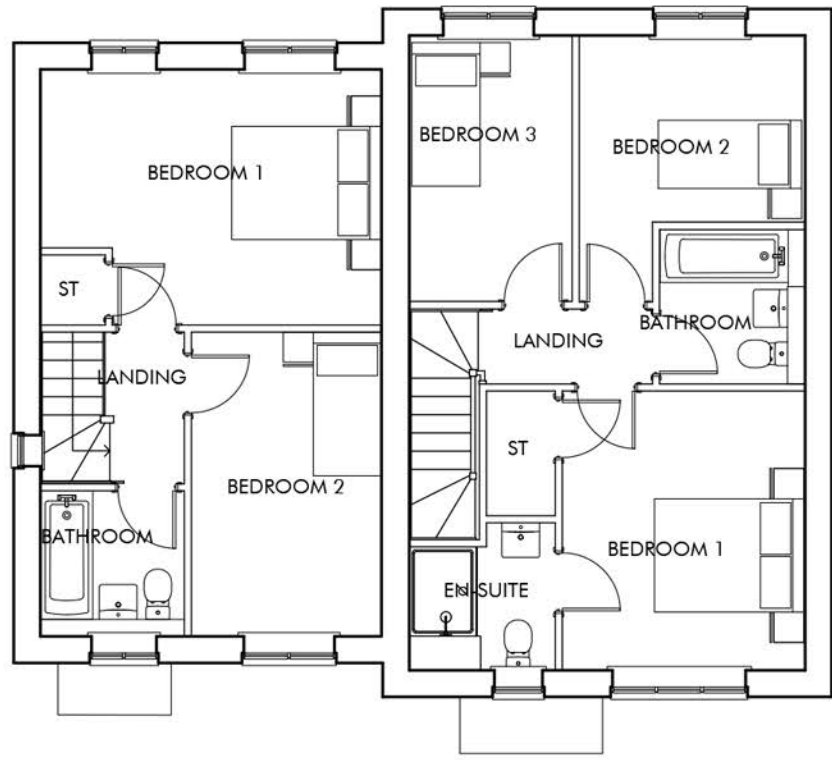



FIRST FLOOR

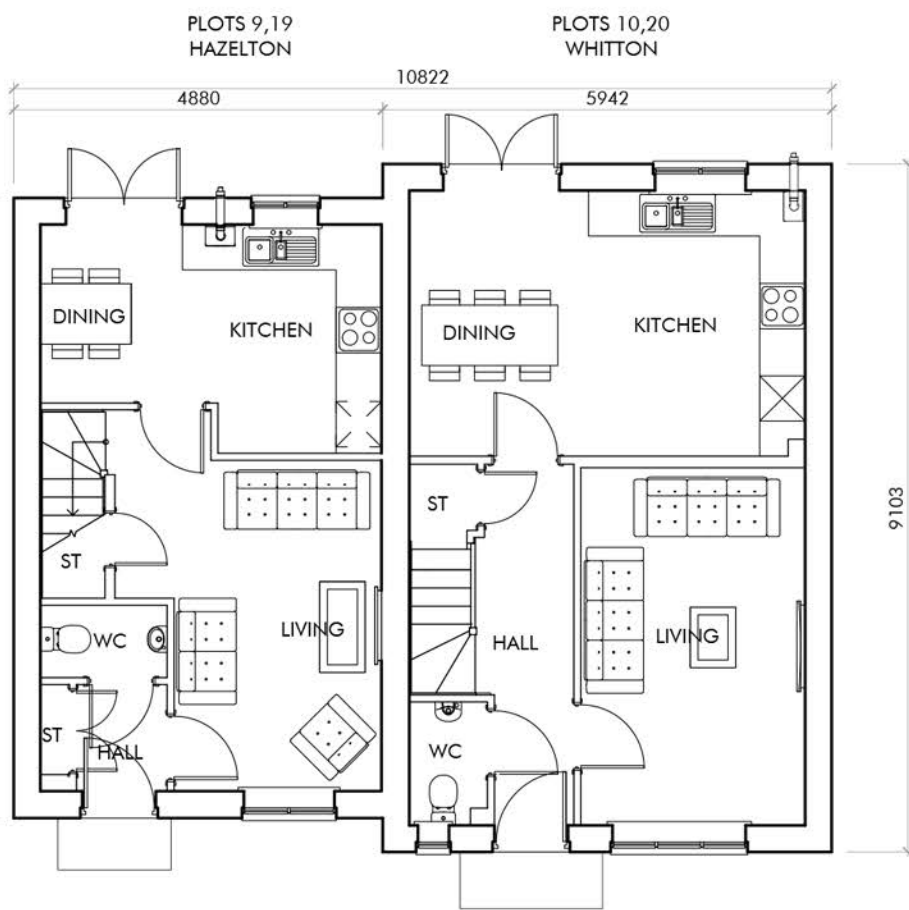

GROUND FLOOR




FRONT ELEVATION - A Scale 1:50

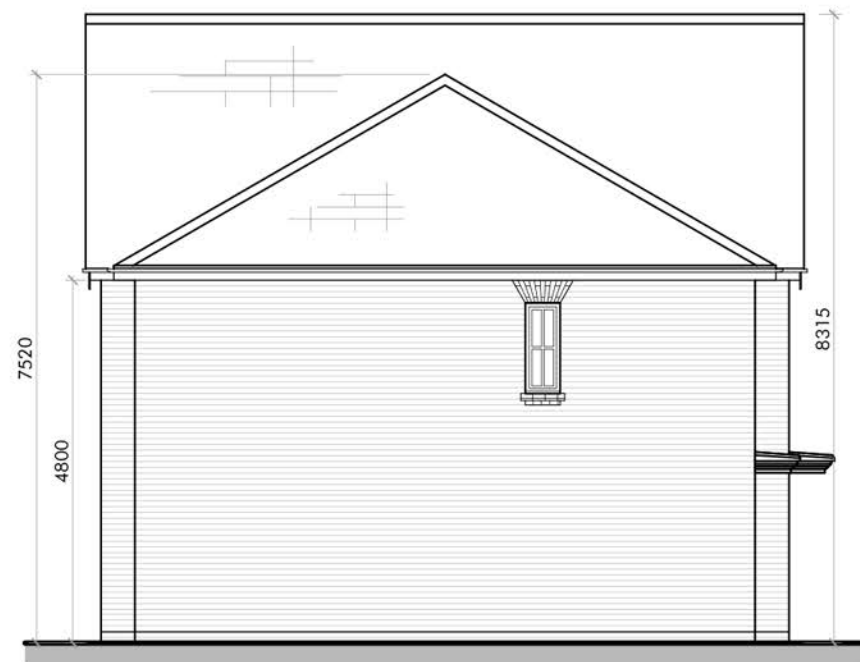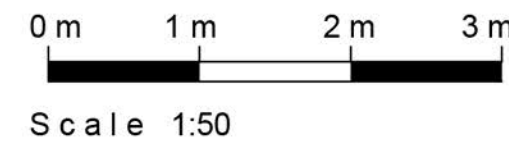


SIDE ELEVATION - D




REAR ELEVATION - C

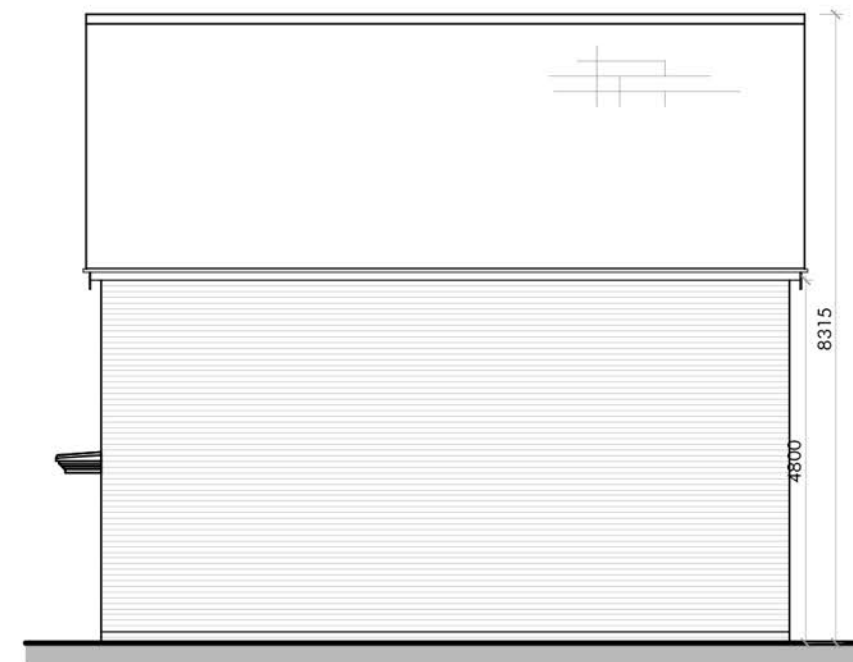

SIDE ELEVATION - B

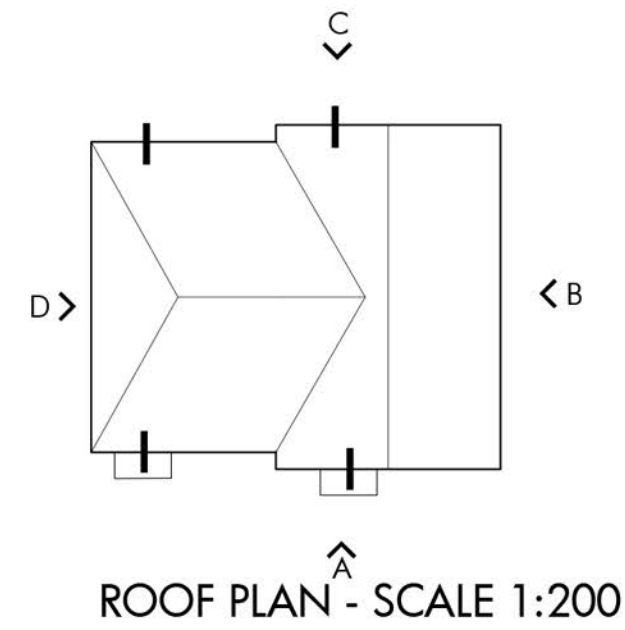

ROOF PLAN - SCALE 1:200

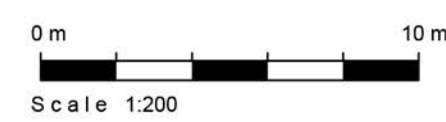

PLOT No	UNIT TYPE	AREA m ²	AREA m ²	TENURE
10,20	WHITTON	87.95	947	MA
9,19	HAZELTON	67.63	728	MA

TENURES:
AR AFFORDABLE RENT
SO SHARED OWNERSHIP
MA MARKET

WHITTON				
NSS CHECK	3 BED 4 PERSON 2 STOREY	DOUBLE BEDROOMS OVER 11.5m ² & 2.75m WIDE (2.35m EVERY OTHER ONE) SINGLE BEDROOMS OVER 7.5m ² & 2.15m WIDE	TOTAL GIA OVER 64m ²	✓
			STORAGE OVER 2.5m ²	✓

HAZELTON				
NSS CHECK	2 BED 3 PERSON 2 STOREY	DOUBLE BEDROOMS OVER 11.5m ² & 2.75m WIDE (2.35m EVERY OTHER ONE) SINGLE BEDROOMS OVER 7.5m ² & 2.15m WIDE	TOTAL GIA OVER 70m ²	✗
			STORAGE OVER 2m ²	✓

mill

er homes



The Front Barn, 124 Manor Road North, Thomas Ditton, KT7 0BH
T: 01372 470 313 W: www.omega-architects.co.uk

Client:
Miller Homes

Project:
Land at Campsfield, Linfield Close, Southwater,
West Sussex, RH13 9FR

Drawing Title:
PLOTS 9-10, 19-20 - WHITTON & HAZELTON

Scale:	Revision	Drawn	Check	Date
1:100 @ A1 except when stated	A	AC	TJ	15.07.26

Project No	Class	Dwg No	Status	Rev
3427	C	3016	PL	A

CLASS C - COLOURED, A - BLACK & WHITE
© 2026 Omega Architects. All Rights Reserved. No part of this document may be reproduced without the written consent of Omega Architects Limited. Date: 15.07.26
REGISTERED COMPANY (2016) Omega Architects Limited, 124 Manor Road North, Thomas Ditton, KT7 0BH, Surrey, KT7 0BH

