



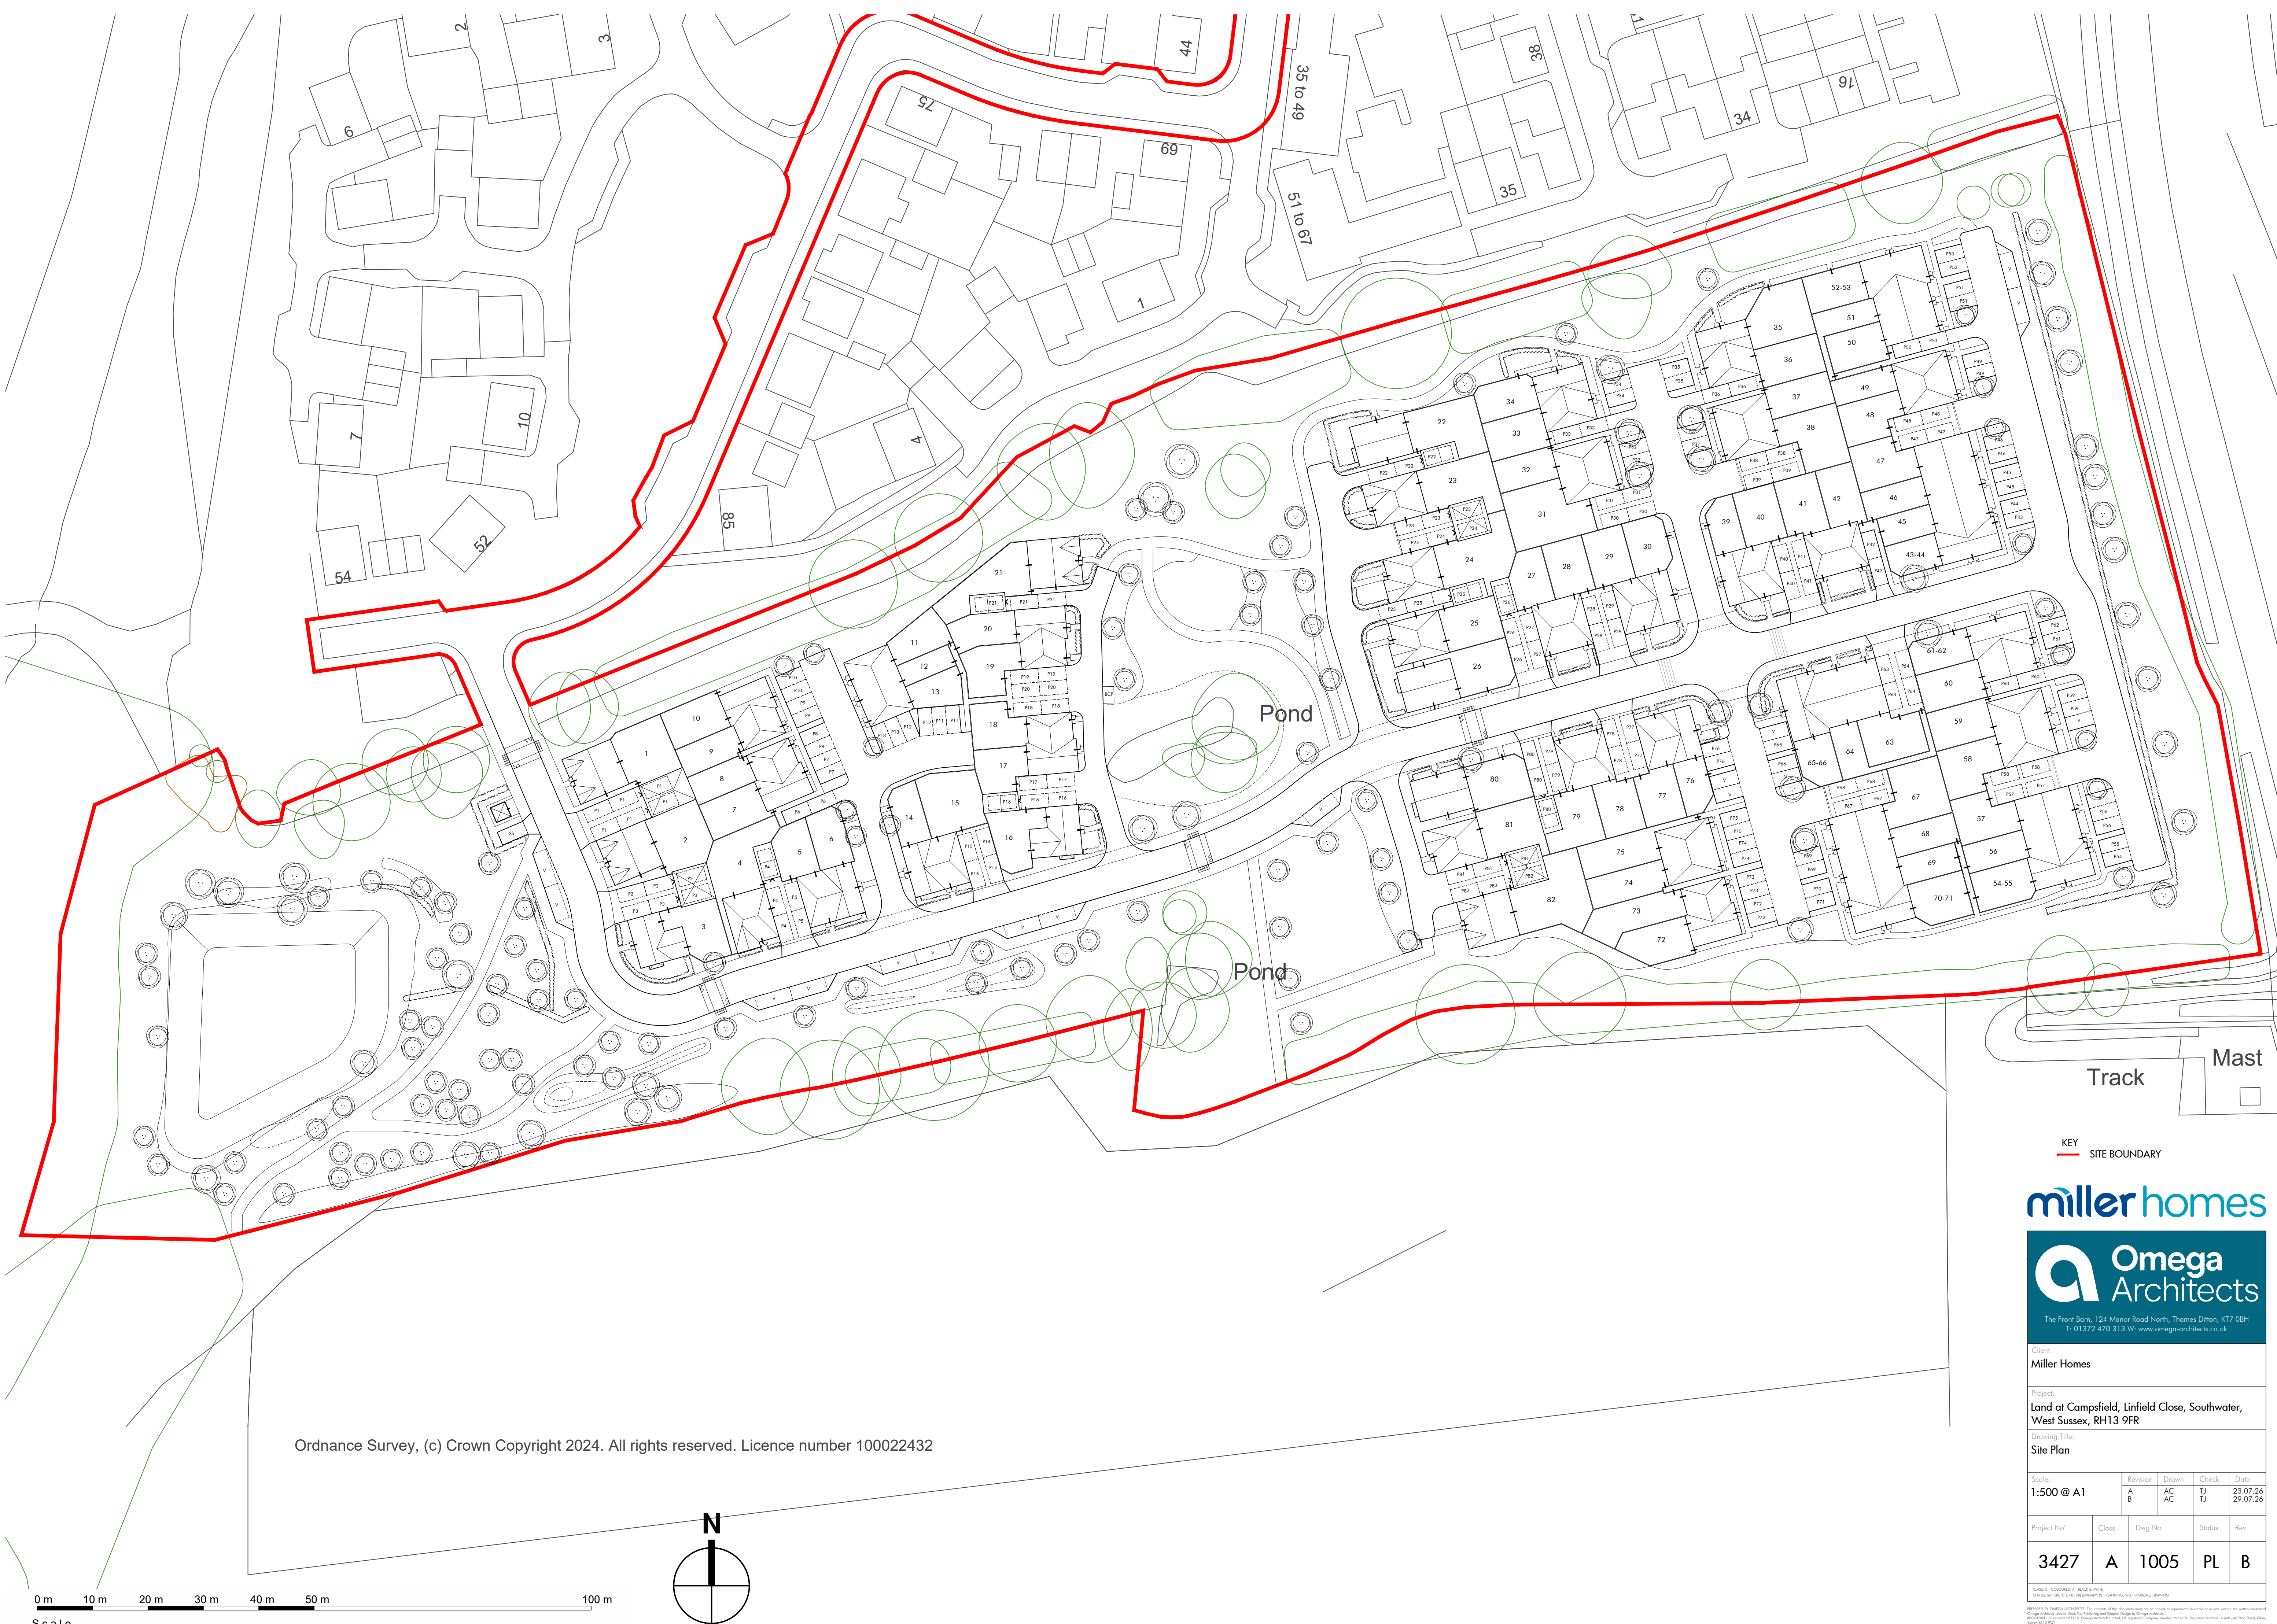

Ordnance Survey, (c) Crown Copyright 2024. All rights reserved. Licence number 100022432

KEY
— SITE BOUNDARY

 

Omega Architects
The Front Barn, 124 Manor Road North, Thames Ditton, KT7 0BH
T: 01372 470 313 W: www.omega-architects.co.uk

Client:
Miller Homes

Project:
Land at Campsfield, Linfield Close, Southwater,
West Sussex, RH13 9FR

Drawing Title:
Site Plan

Scale:	Revision	Drawn	Check	Date
1:500 @ A1	A	AC	TJ	23.07.26
	B	AC	TJ	29.07.26

Project No'	Class	Dwg No'	Status	Rev
3427	A	1005	PL	B

CLASS: C - COLOURED, A - BLACK & WHITE
STATUS: SK - SKETCH, PR - PRELIMINARY, PL - PLANNING, WD - WORKING DRAWING

PREPARED BY OMEGA ARCHITECTS. The contents of this document must not be copied or reproduced in whole or in part without the written consent of Omega Architects Limited, Desk Top Publishing and Graphic Design by Omega Architects.
 REGISTERED COMPANY DETAILS: Omega Architects Limited, UK registered Company Number 2972754. Registered Address: Assets, 44 High Street, Essex, SPOW, KE19 8QY.