



 

Ordnance Survey, (c) Crown Copyright 2024. All rights reserved. Licence number 100022432

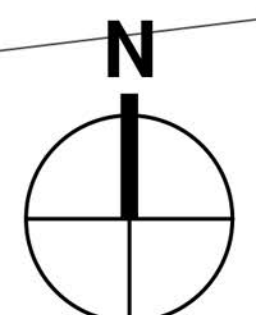

Track Mast

KEY
SITE BOUNDARY

millershomes



Omega
Architects

The Front Barn, 124 Manor Road North, Thomas Ditton, K17 0BH
T: 01372 470 313 W: www.omega-architects.co.uk

Client: Miller Homes				
Project: Land at Campsfield, Linfield Close, Southwater, West Sussex, RH13 9FR				
Drawing Title: Site Plan				
Scale: 1:500 @ A1	Revision A	Drawn AC	Check TJ	Date 23.07.26
	B	AC	TJ	29.07.26
Project No'	Class	Dwg No'	Status	Rev
3427	C	1005	PL	B

DATE: 23.07.26 BY: A. B. & M. S. W. 100022432
DRAWN BY: A. B. & M. S. W. 100022432
CHECKED BY: A. B. & M. S. W. 100022432
APPROVED BY: A. B. & M. S. W. 100022432
MILLER HOMES: 100022432
OMEGA ARCHITECTS: 100022432
THE FRONT BARN, 124 MANOR ROAD NORTH, THOMAS DITTON, K17 0BH
T: 01372 470 313 W: www.omega-architects.co.uk