




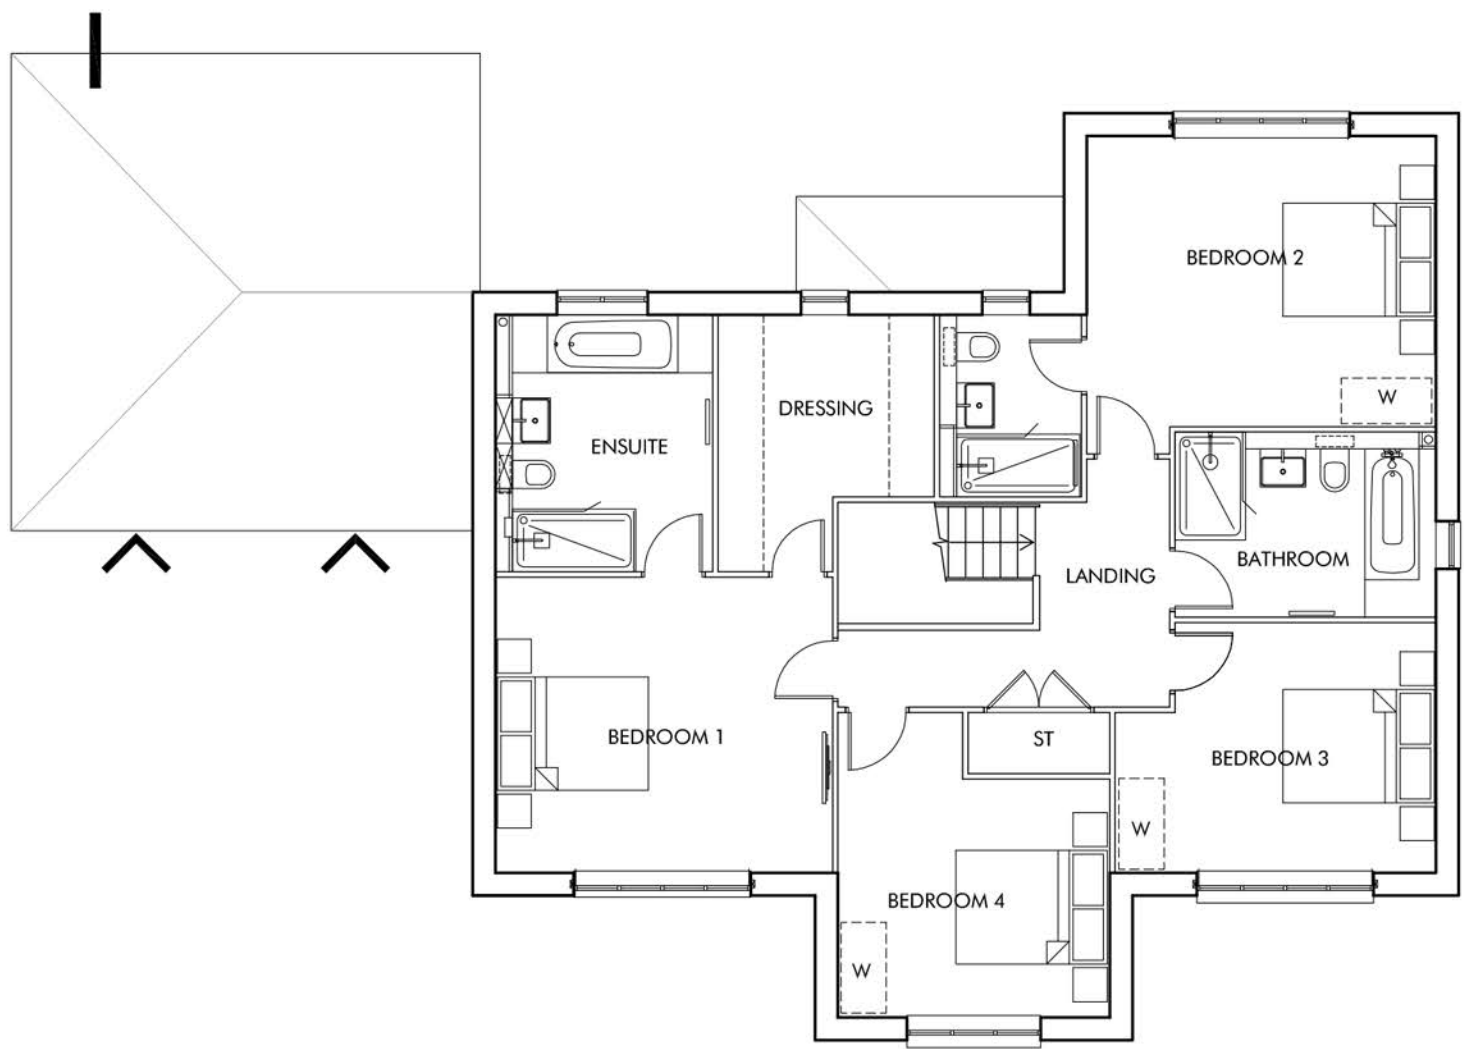

FIRST FLOOR PLAN

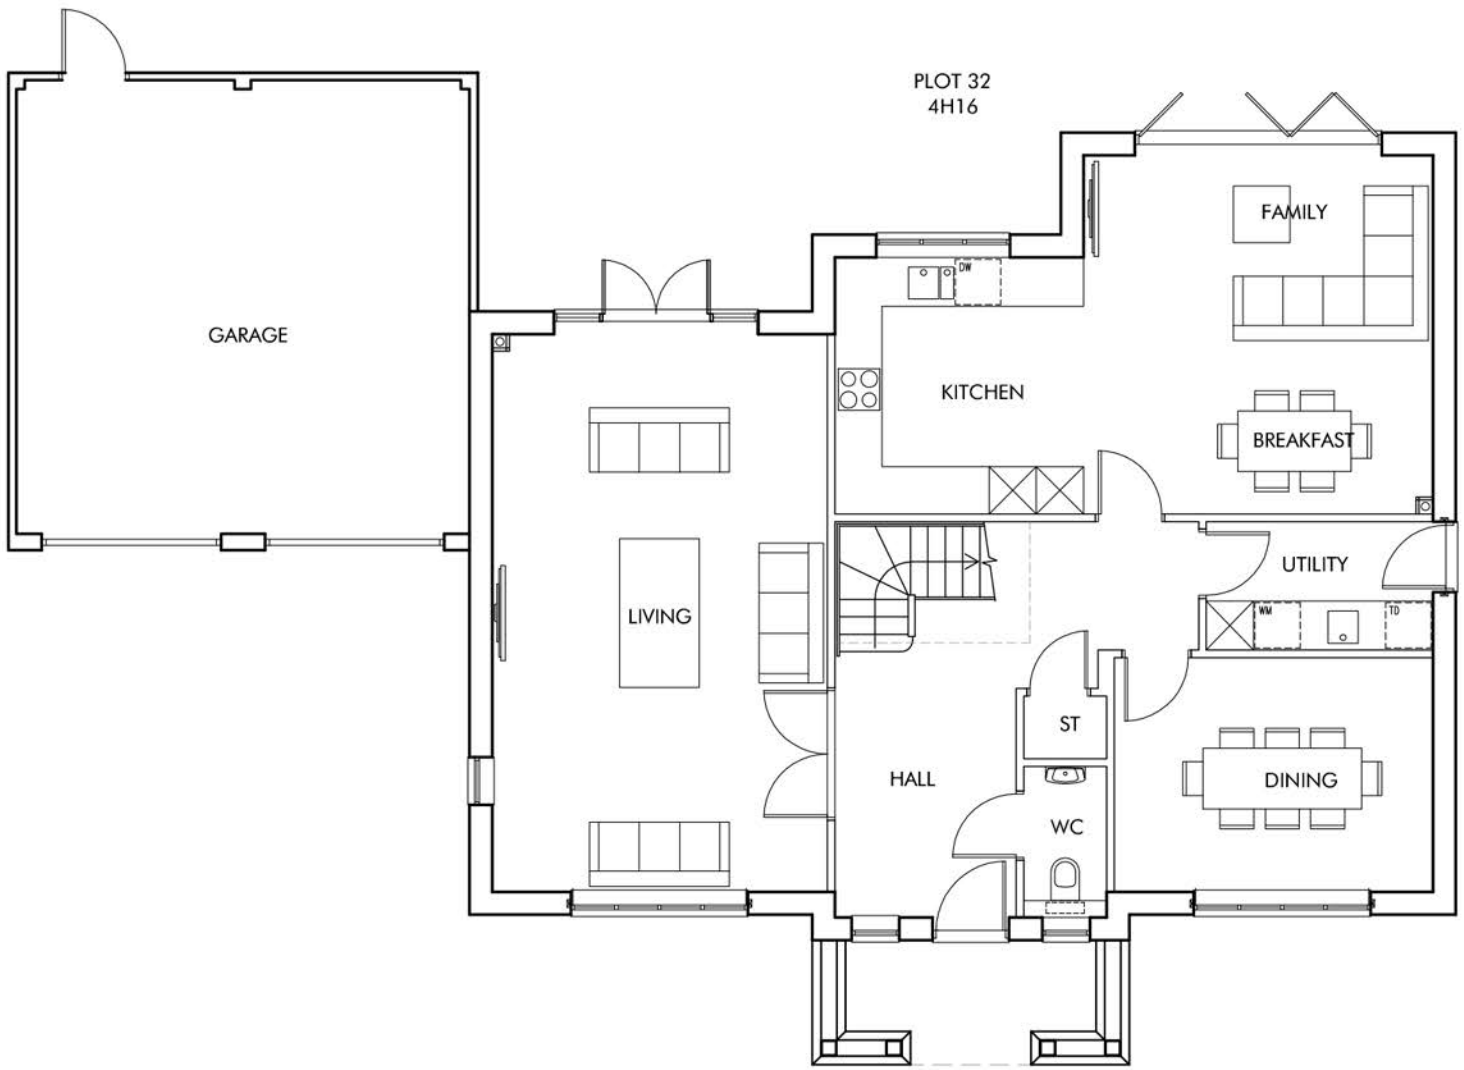

GROUND FLOOR PLAN

 

FRONT ELEVATION - A SCALE 1:50




SIDE ELEVATION D



REAR ELEVATION C



SIDE ELEVATION B

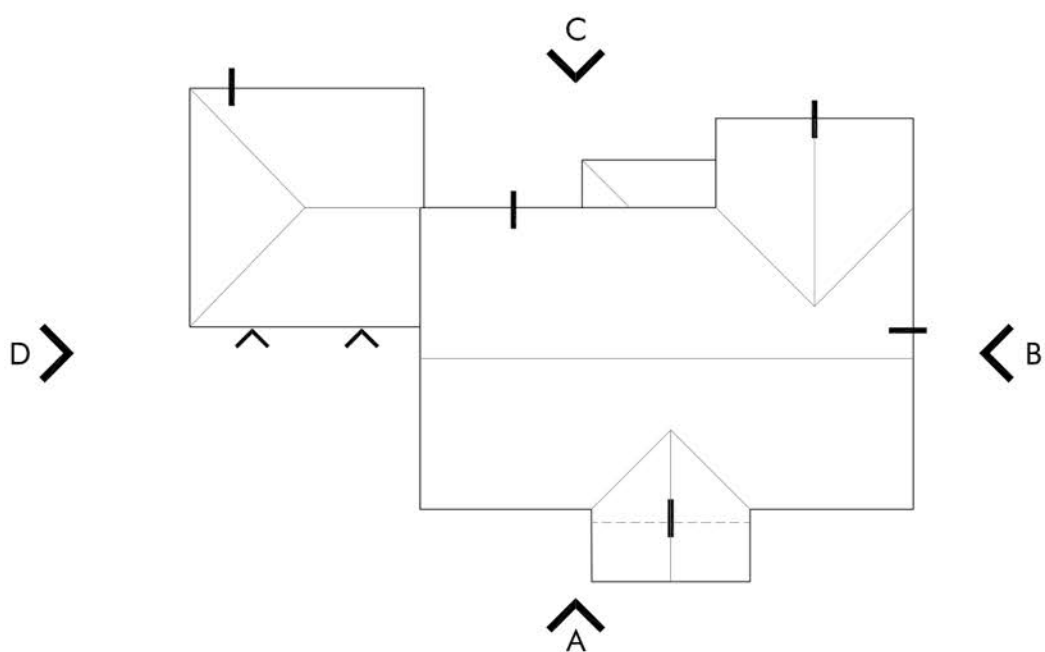

ROOF PLAN 1:200



KEY PLAN 1:2000

**Berkeley**  
Designed for life

**Omega Architects**

Unit 6, AC Court, High Street, Thame, Oxford, OX9 1DQ  
T: 01372 470 313 W: www.omega-architects.co.uk

Client:  
**BERKELEY HOMES**

Project:  
**SOUTHWATER, PHASE 5**

Drawing Title:  
**TYPE 4H16 Plot 32  
Plans & Elevations**

Scale:  
**1:100 @ A1  
(except where stated)**

| Project No | Class | Dwg No | Status | Rev |
|------------|-------|--------|--------|-----|
| 2772       | C     | 3034   | PL     | A   |

| Revision | Drawn | Check | Date     |
|----------|-------|-------|----------|
| A        | GB    | TJ    | 12.11.19 |

Omega Architects Ltd. All rights reserved. No part of this publication may be reproduced without the prior written permission of Omega Architects Ltd.