




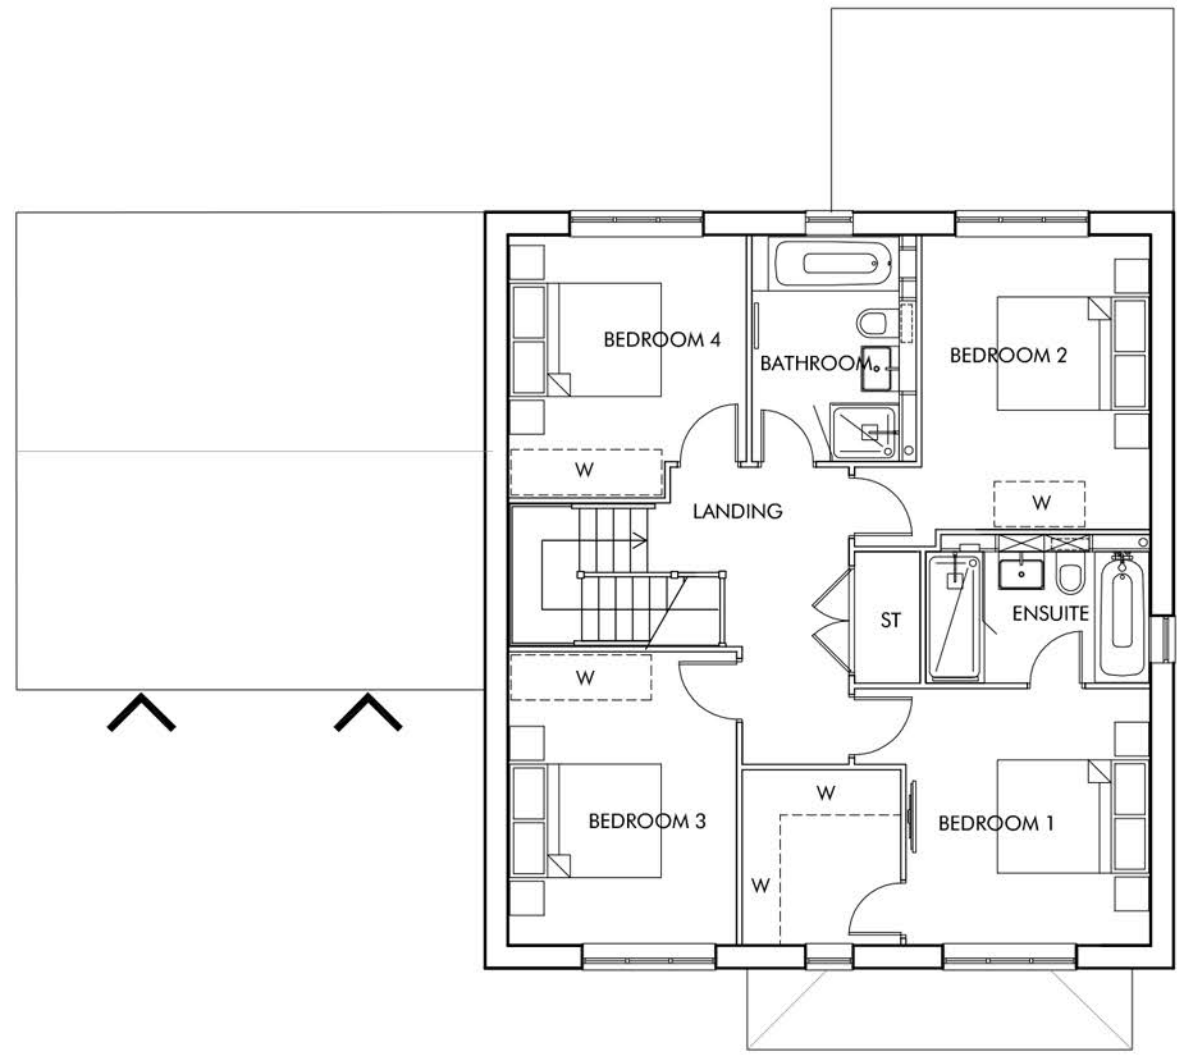


FIRST FLOOR

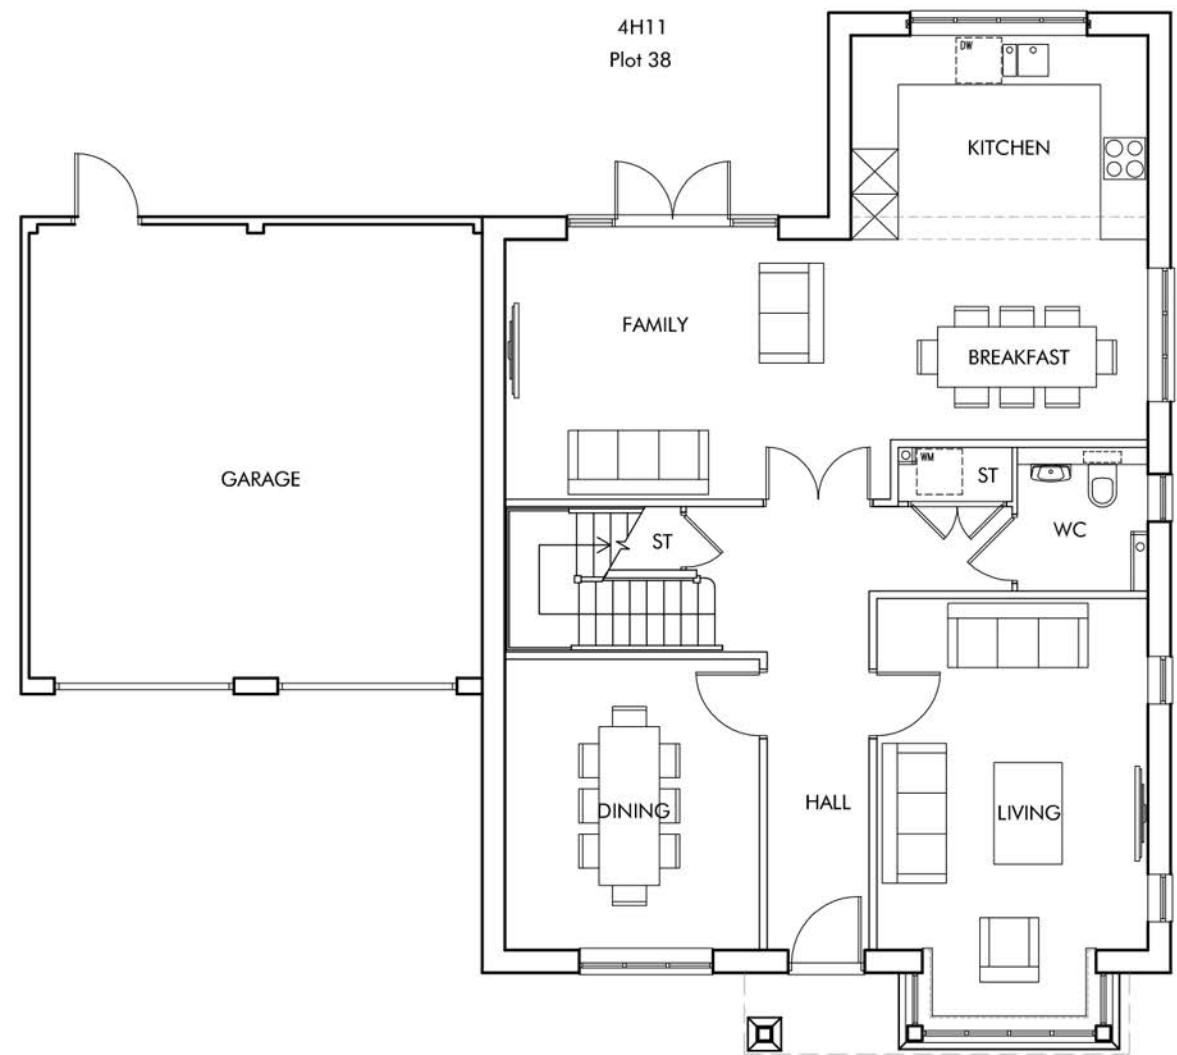

GROUND FLOOR PLAN

 

FRONT ELEVATION - A SCALE 1:50

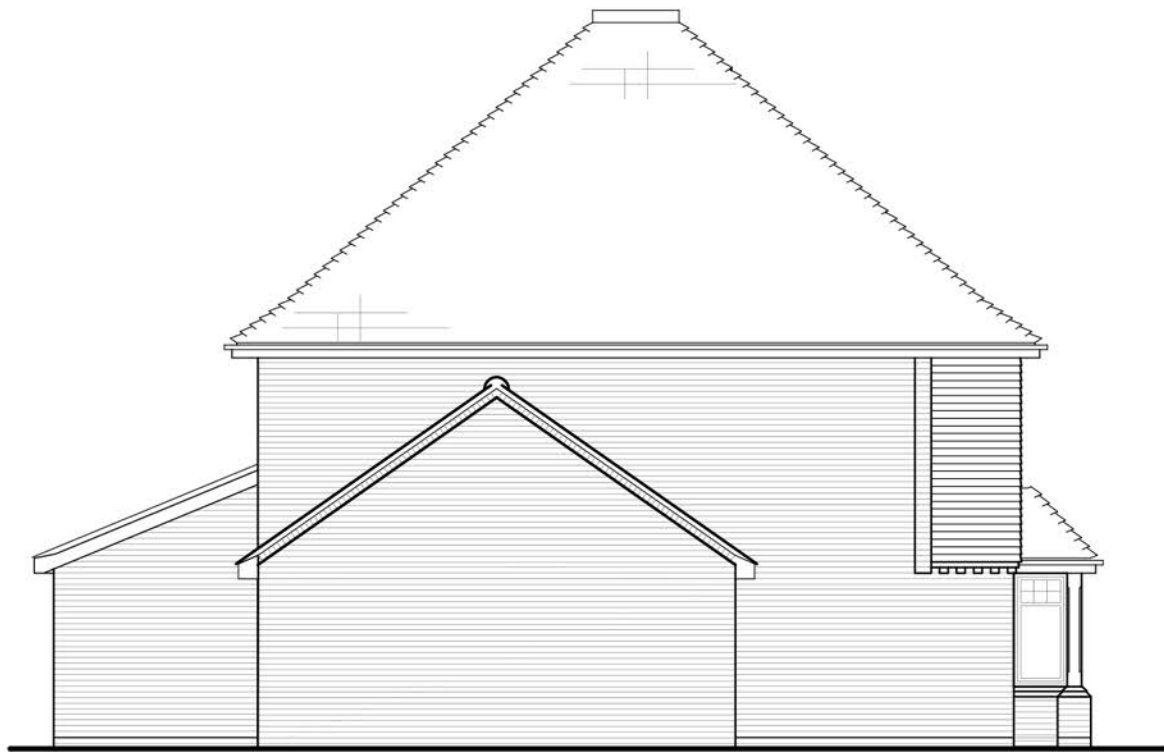


SIDE ELEVATION D



REAR ELEVATION C



SIDE ELEVATION B

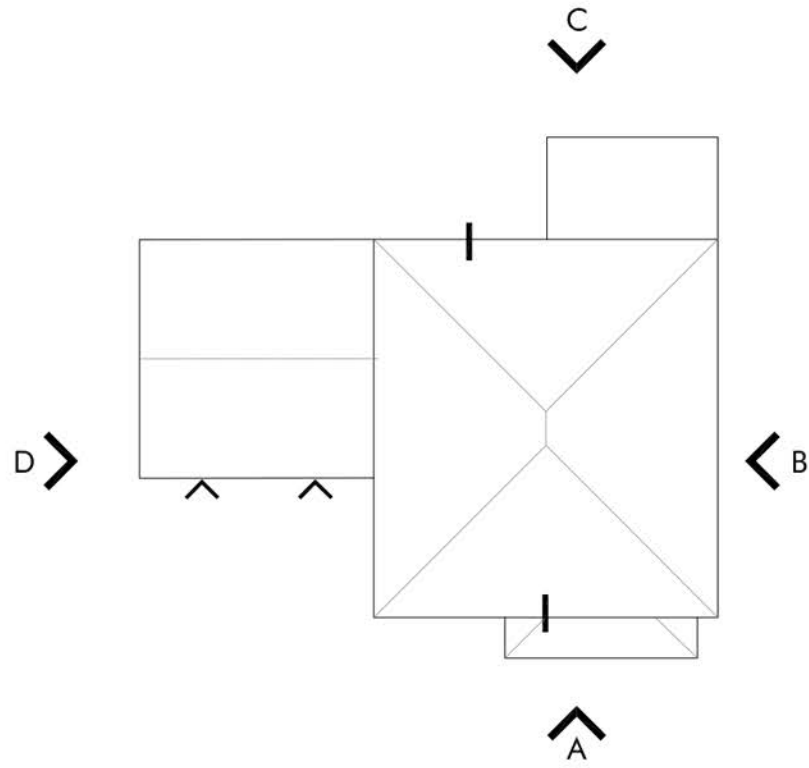

ROOF PLAN 1:200



KEY PLAN 1:2000

Berkeley
Designed for life

Omega Architects

Unit 6, AC Court, High Street, Thames Ditton, Surrey, KT7 0SR
T: 01372 470 313 W: www.omega-architects.co.uk

Client:
BERKELEY HOMES

Project:
SOUTHWATER, PHASE 5

Drawing Title:
**TYPE 4H11 - Plot 38
Plans & Elevations**

Scale:
**1:100 @ A1
(except where stated)**

Revision	Drawn	Check	Date
A	GG	TJ	12.11.19
-	-	-	-
-	-	-	-

Project No	Class	Draw No	Status	Rev
2772	A	3026.1	PL	A

Omega Architects Ltd. Registered in England. No. 10400000. Registered Office: 10, High Street, Epsom, Surrey, KT8 9EP.

Copyright © Omega Architects Ltd. The contents of this document may not be copied or reproduced in whole or in part without the written consent of Omega Architects Ltd. All Rights Reserved. Designated by Omega Architects Ltd. as a Trade Mark.

REGISTERED COMPANY OFFICE: Omega Architects Limited, 10, High Street, Epsom, Surrey, Surrey, KT8 9EP.