




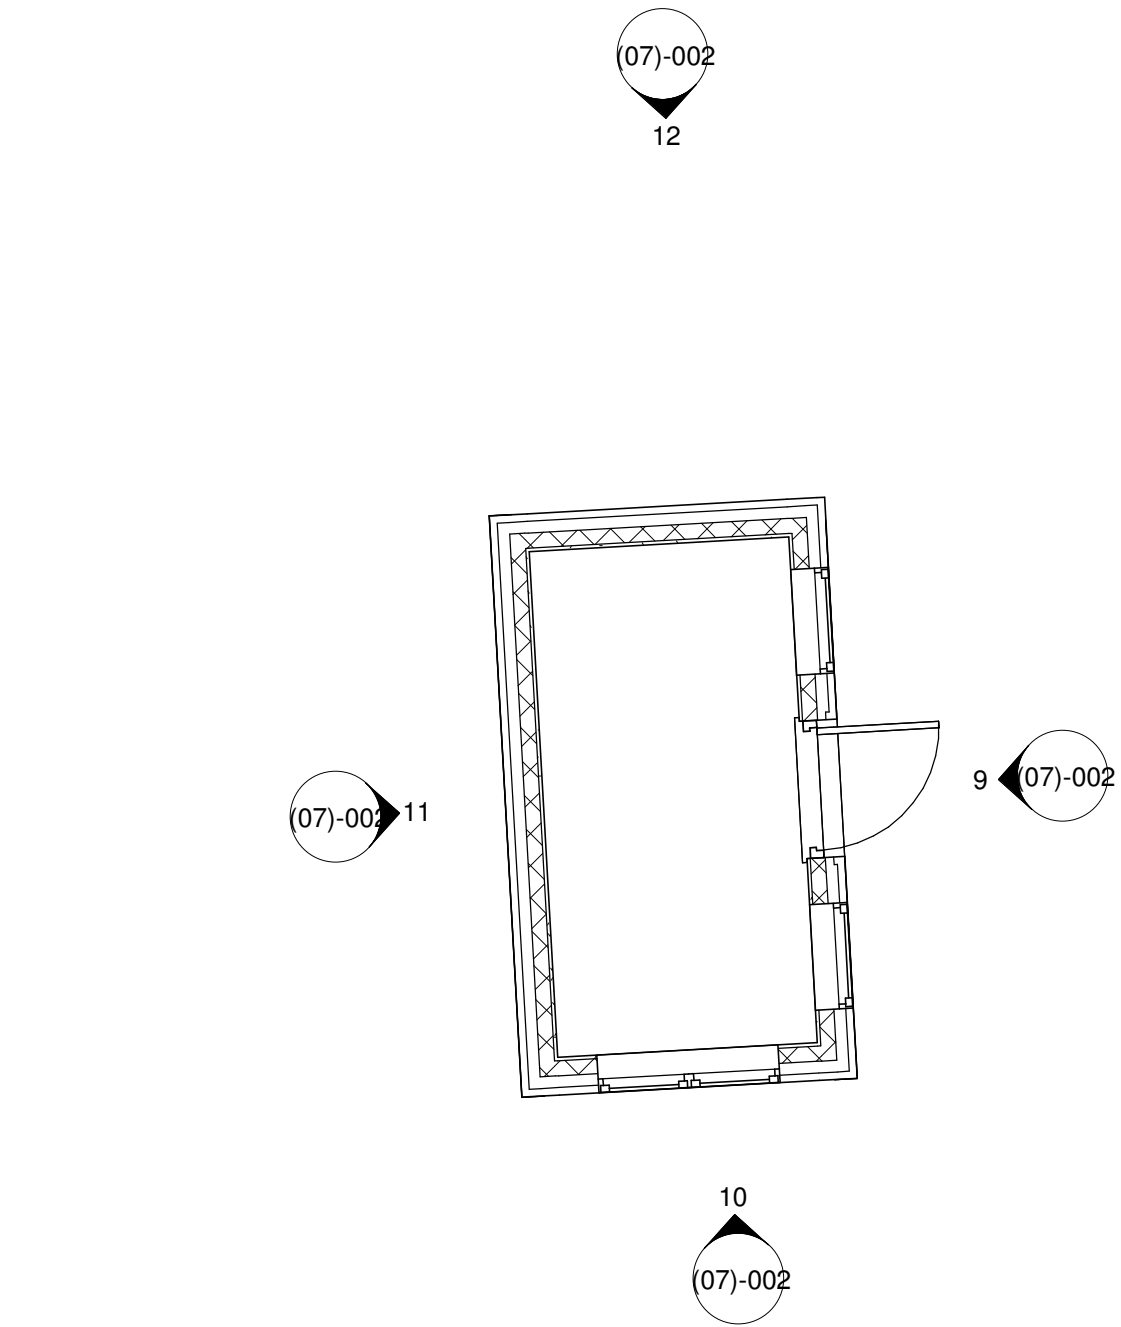


7 Ground Floor - Existing Plan
1 : 50

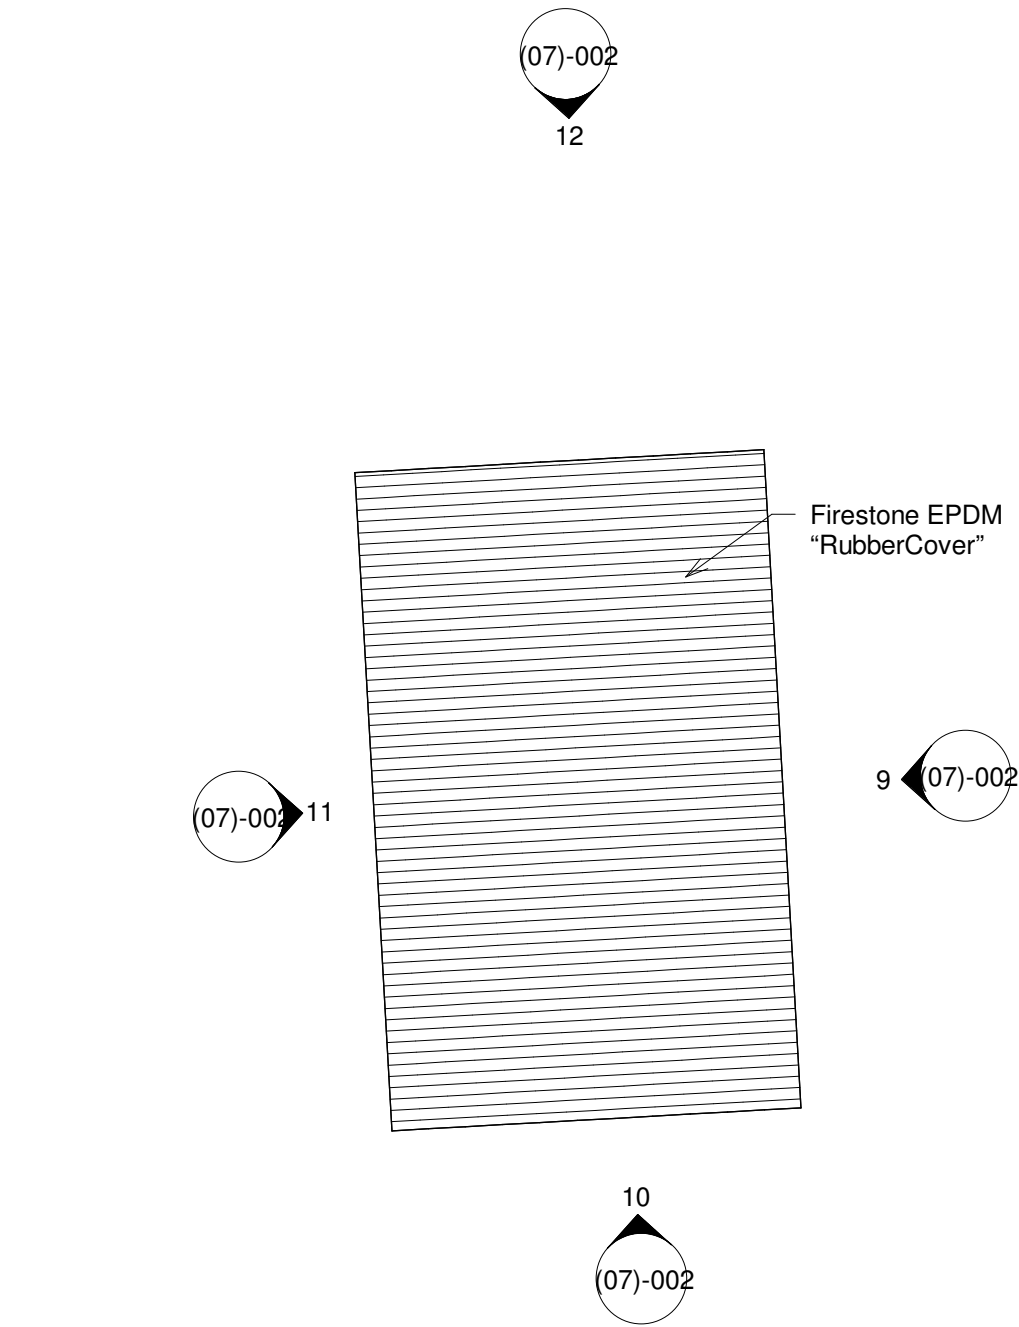


8 First Floor - Existing Plan
1 : 50

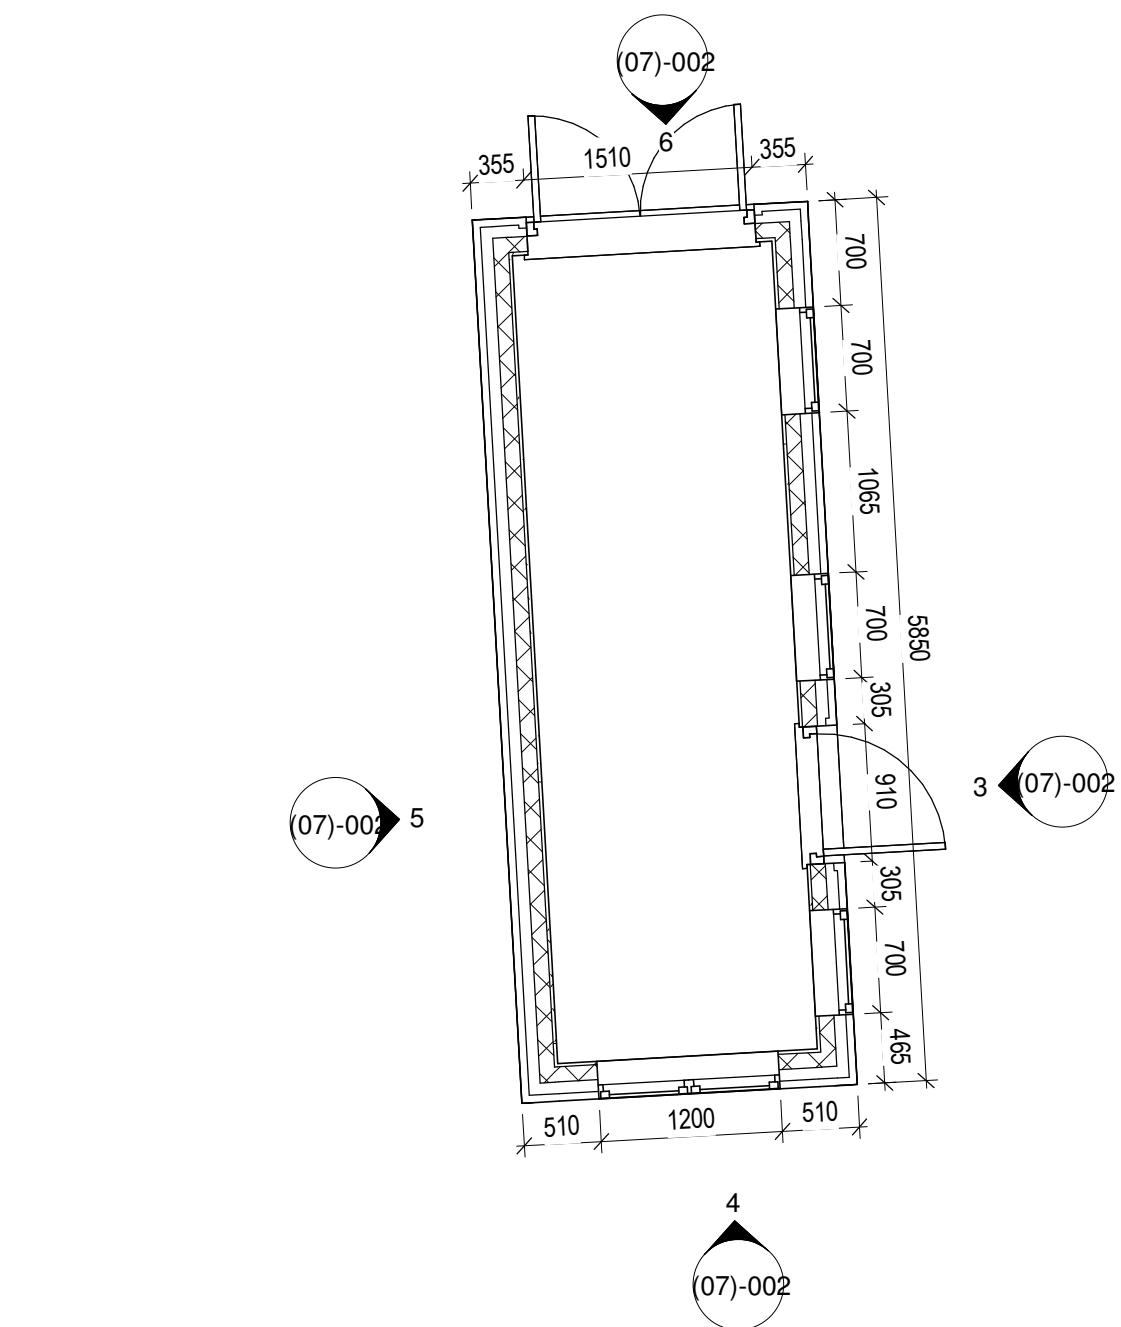


1 Ground Floor - Proposed Plan
1 : 50

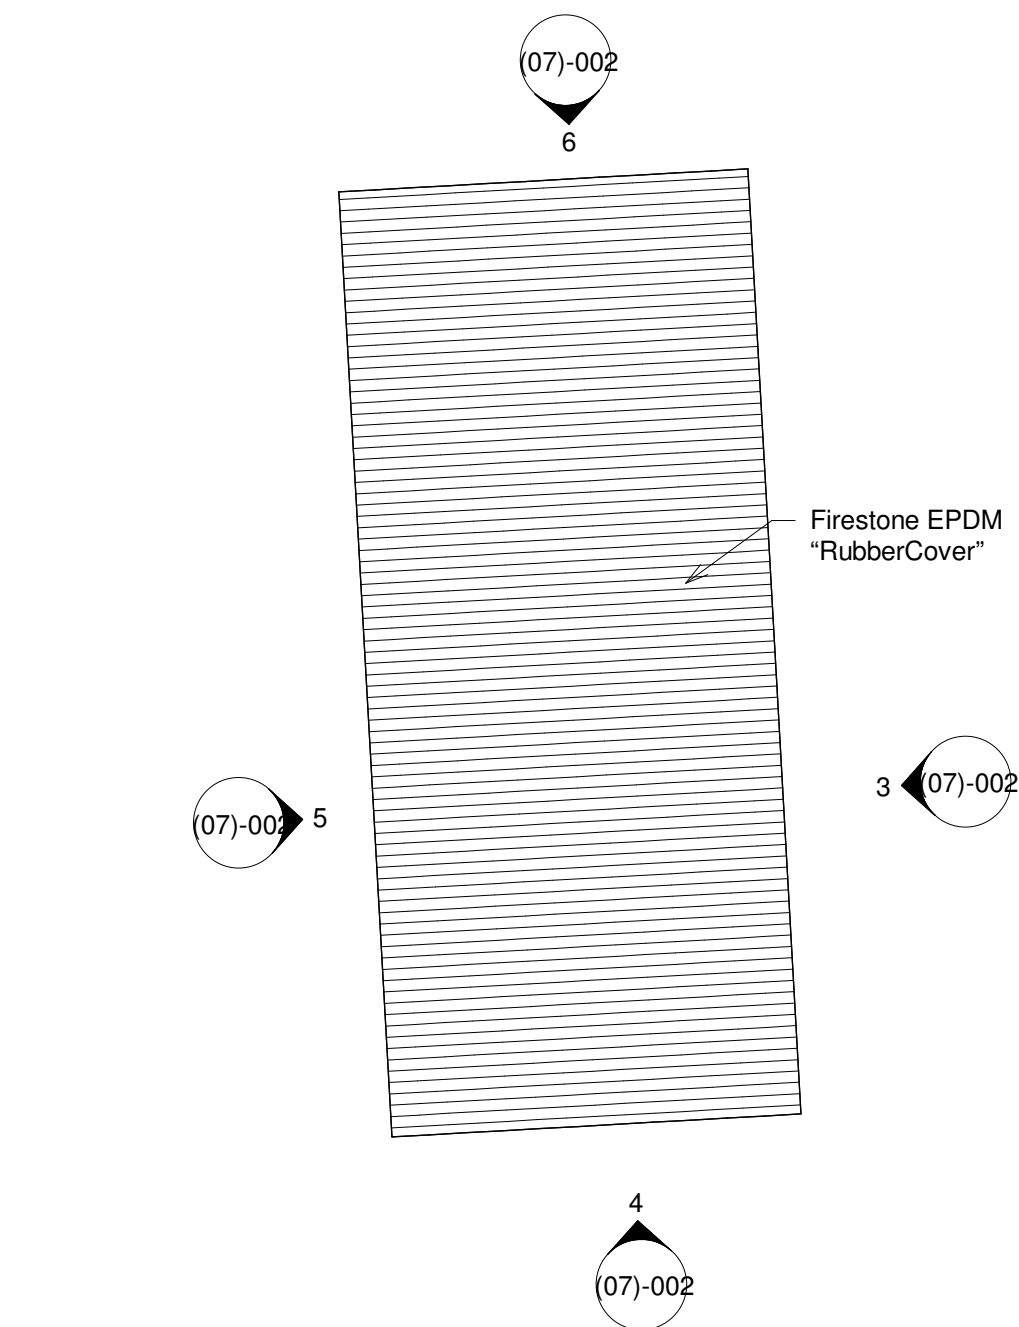


2 First Floor - Proposed Plan
1 : 50

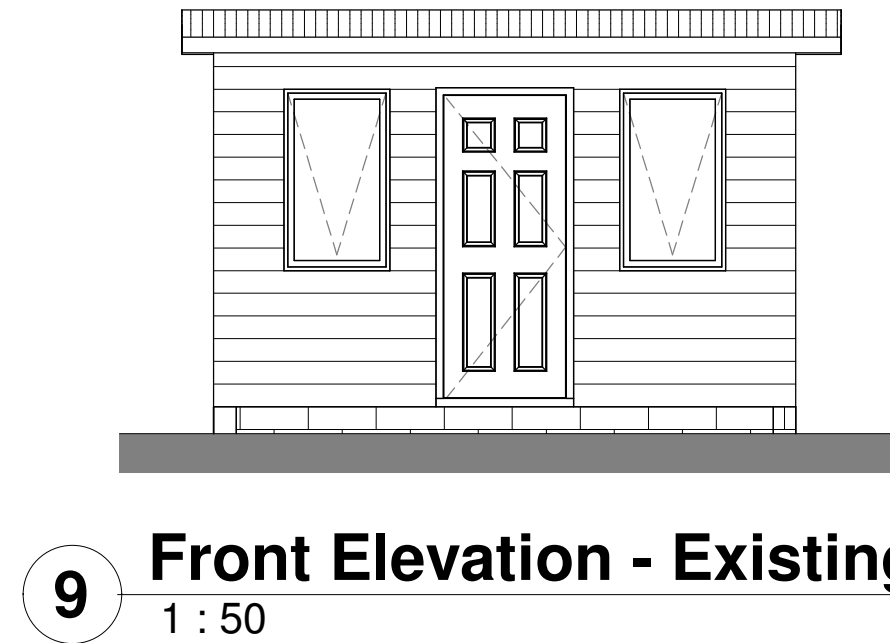


9 Front Elevation - Existing
1 : 50

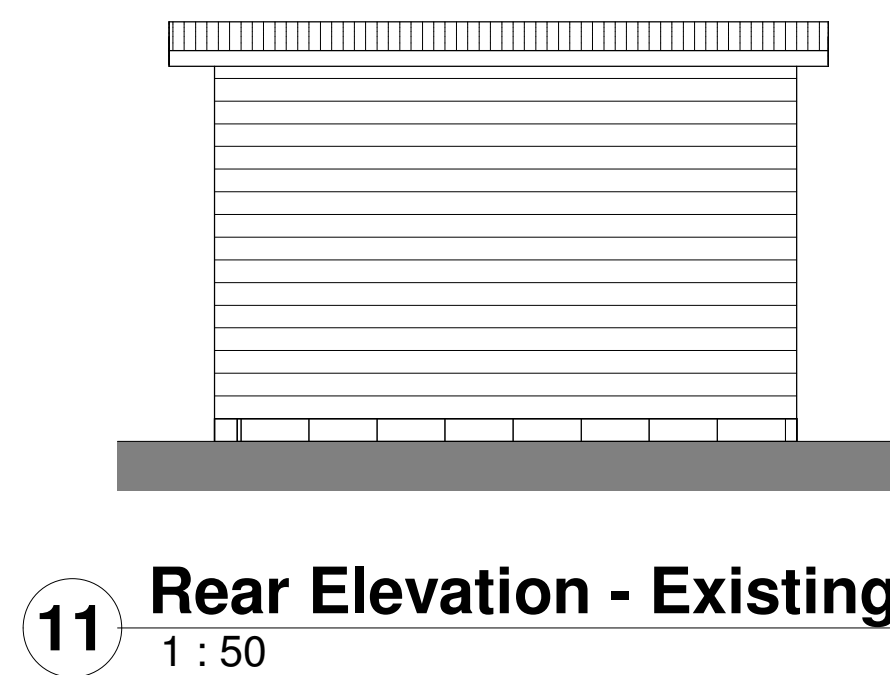


11 Rear Elevation - Existing
1 : 50

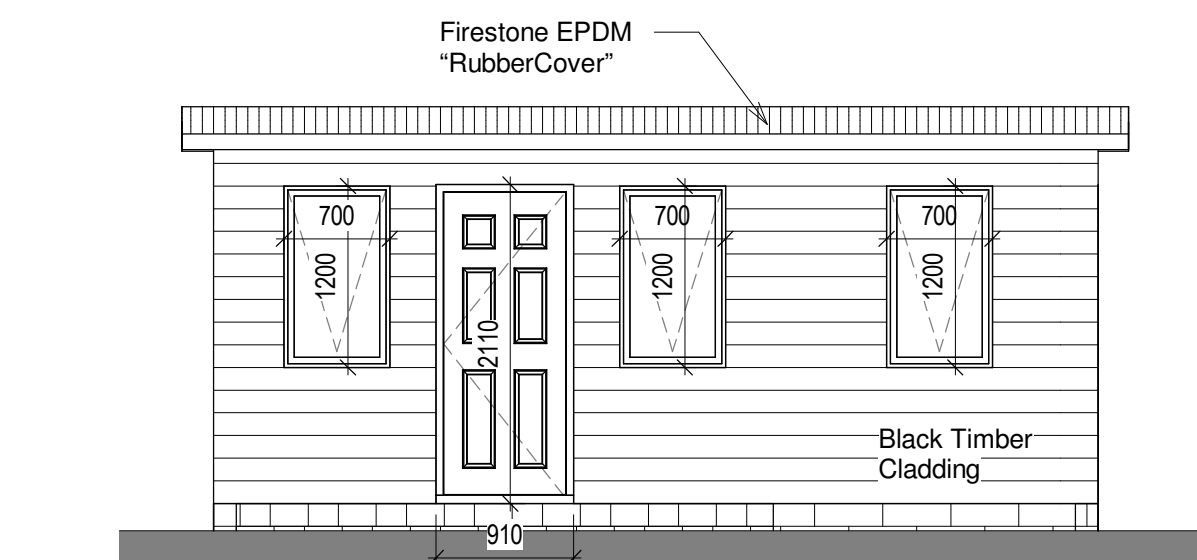


3 Front Elevation - Proposed
1 : 50

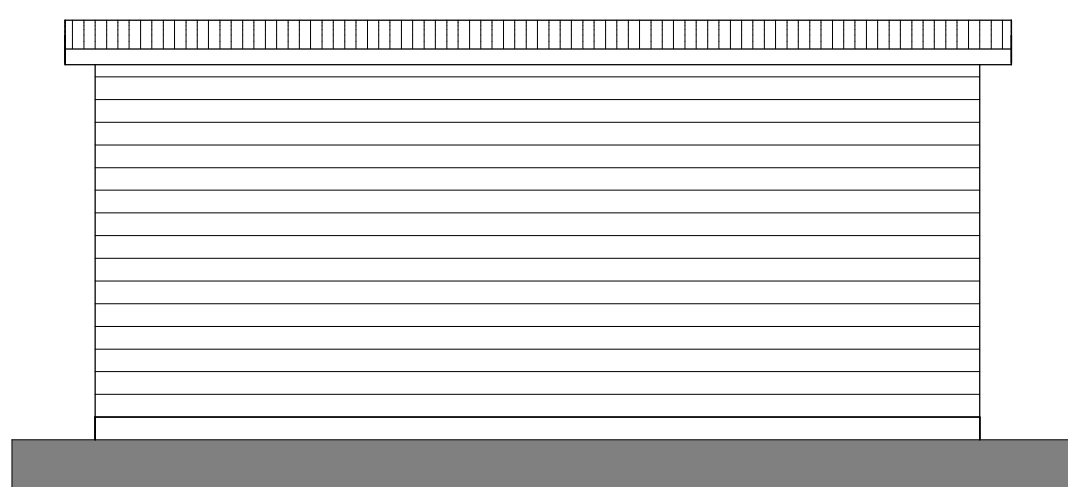


5 Rear Elevation - Proposed
1 : 50

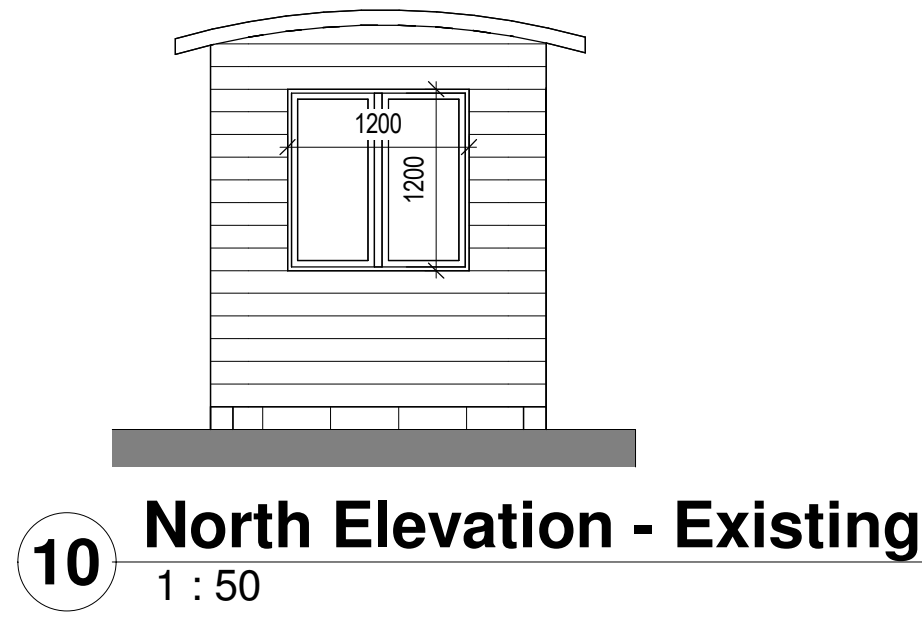


10 North Elevation - Existing
1 : 50

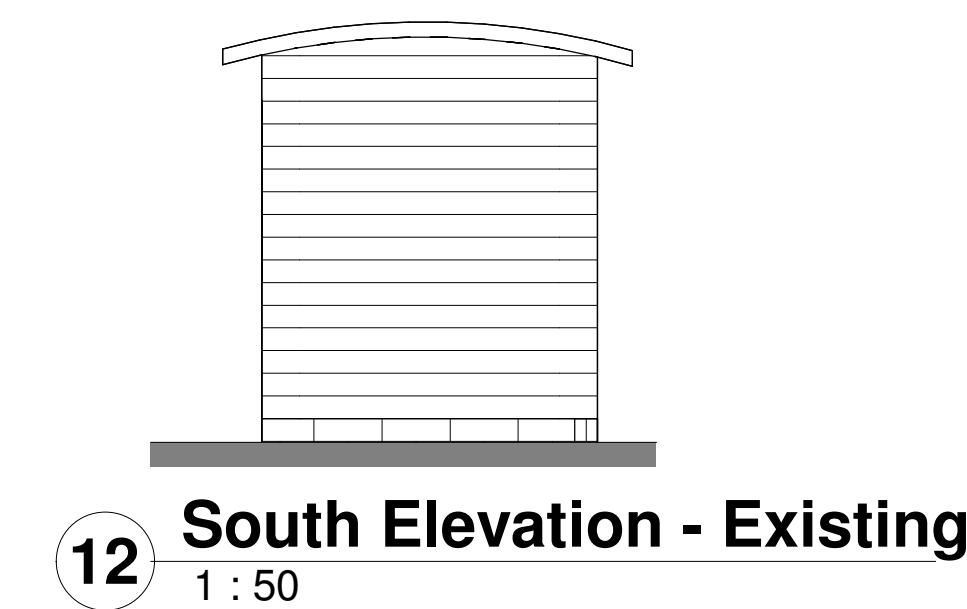

12 South Elevation - Existing
1 : 50

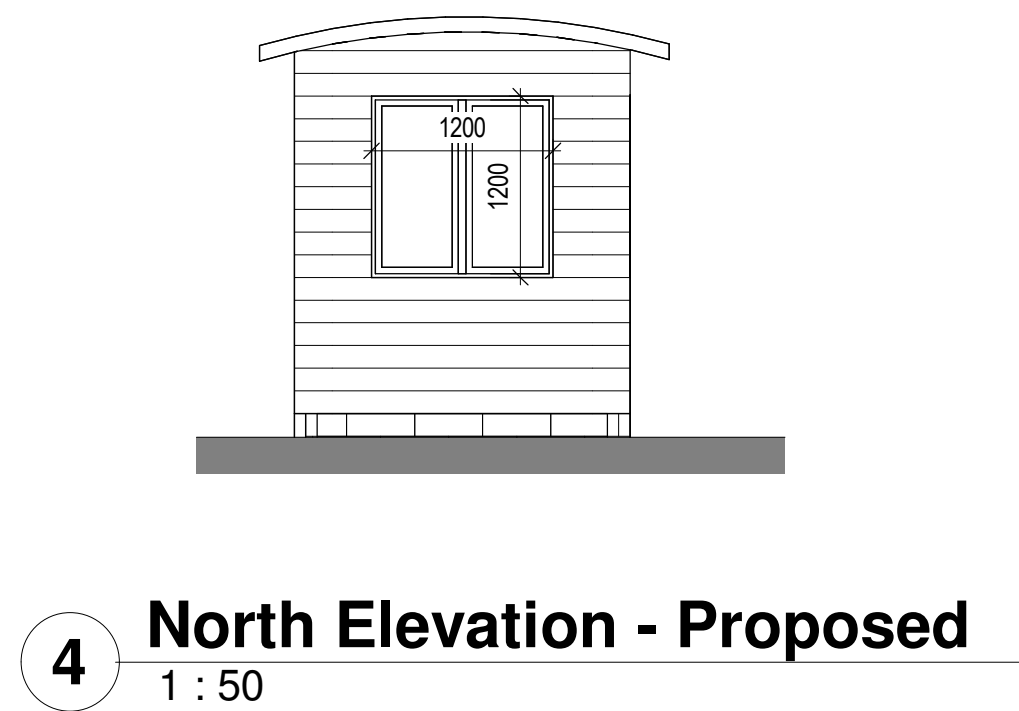

4 North Elevation - Proposed
1 : 50

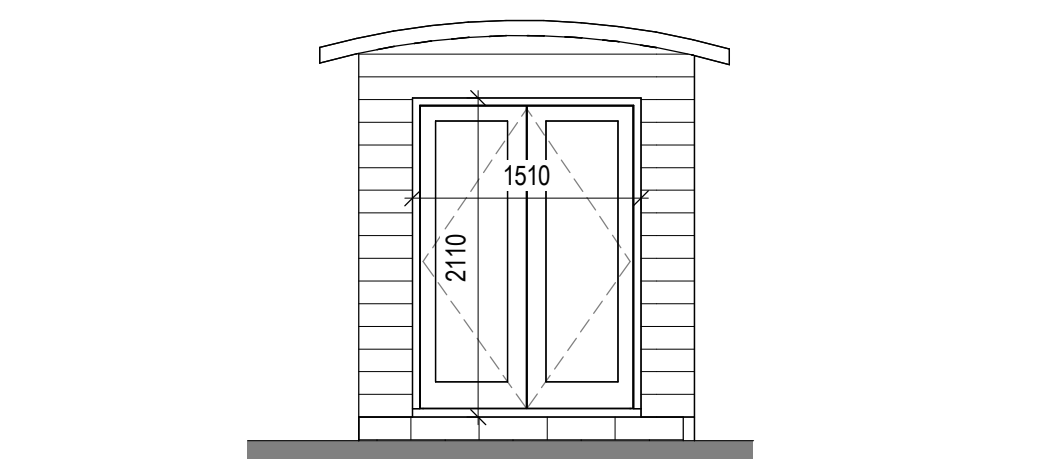

6 South Elevation - Proposed
1 : 50



E	Revision 19	LDV	LDV	06/07/26
D	Revision 18	LDV	LDV	02/07/26
C	Revision 4	LDV	LDV	09/10/23
B	Revision 2	LDV	LDV	06/10/23
A	Revision 1	LDV	LDV	14/09/23
rev	description	drawn	checked	date
revisions				

status: PRELIMINARY
This drawing is protected under The Copyright, Designs and Patents Act 1988.
This drawing is produced for PLANNING PURPOSES ONLY and is not to be used for construction.

LDV Architecture
39 PLOVERS ROAD
HORSHAM, WEST SUSSEX
RH13 5PD
TELEPHONE + 44 (0)1403 541 586
EMAIL INFO@LDVARCHITECTURE.CO.UK

client: Mr & Mrs McMINN

project: 31-33 FRIDAY STREET

title: GARDEN OFFICE

scale: 1 : 50 @ A1

date: 14/09/23

drawn: LDV

checked: LDV

job no: P2322 drawing no: (07)-002 revision: E