




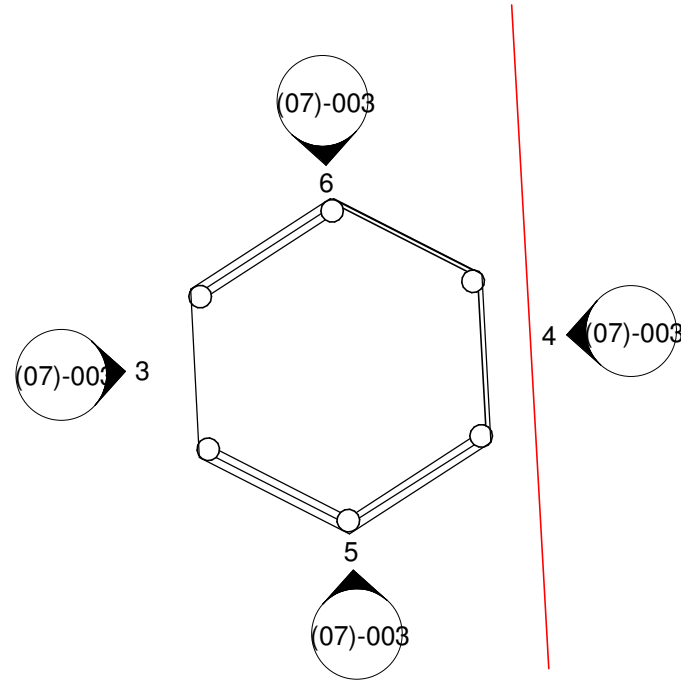


1 Ground Floor - Existing Plan
1 : 50

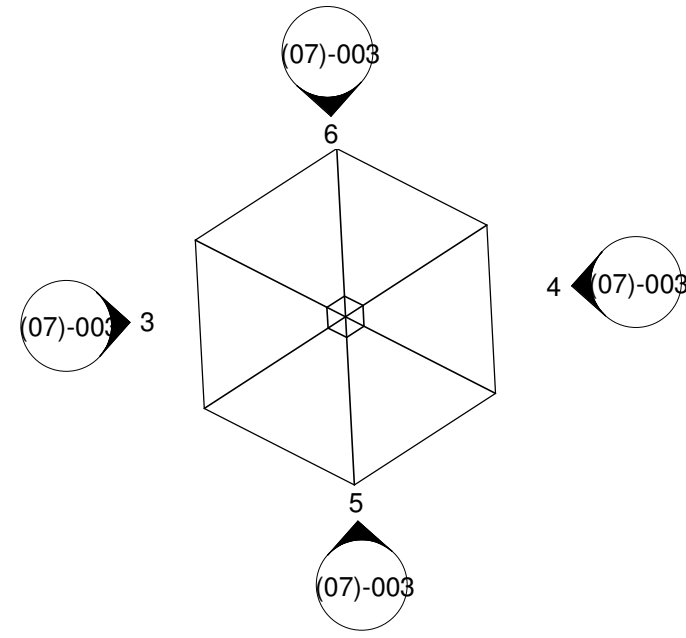


2 Roof Plan - Existing
1 : 50

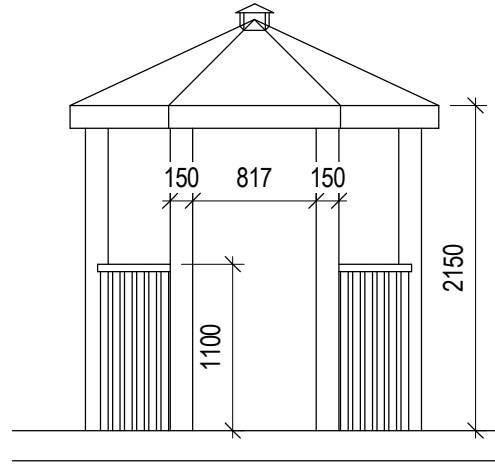


3 Front Elevation - Existing
1 : 50

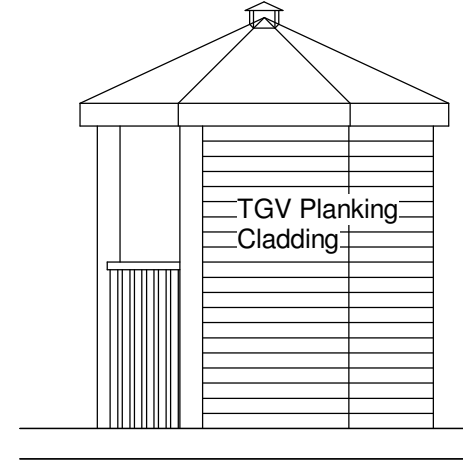


4 Rear Elevation - Existing
1 : 50

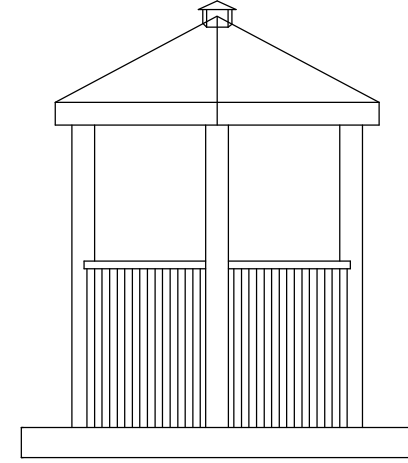


5 South Elevation - Existing
1 : 50

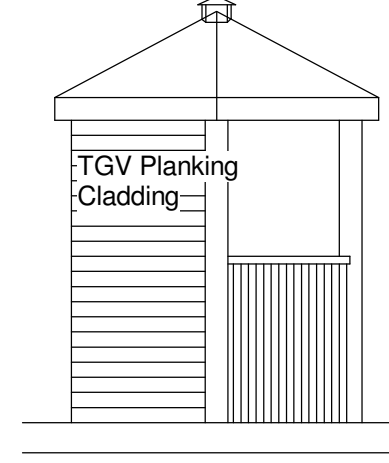


6 North Elevation - Existing
1 : 50

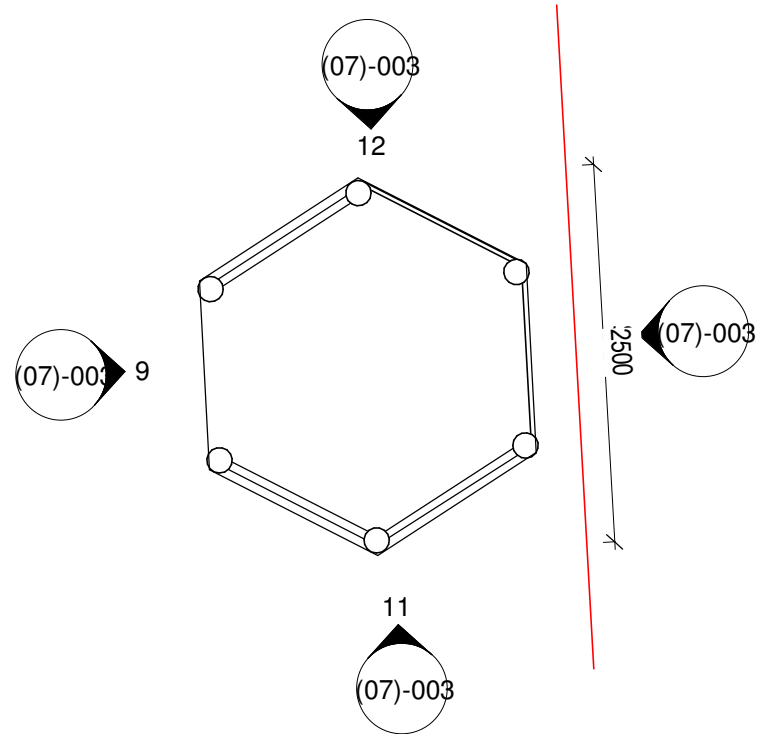


7 Ground Floor - Proposed Plan
1 : 50

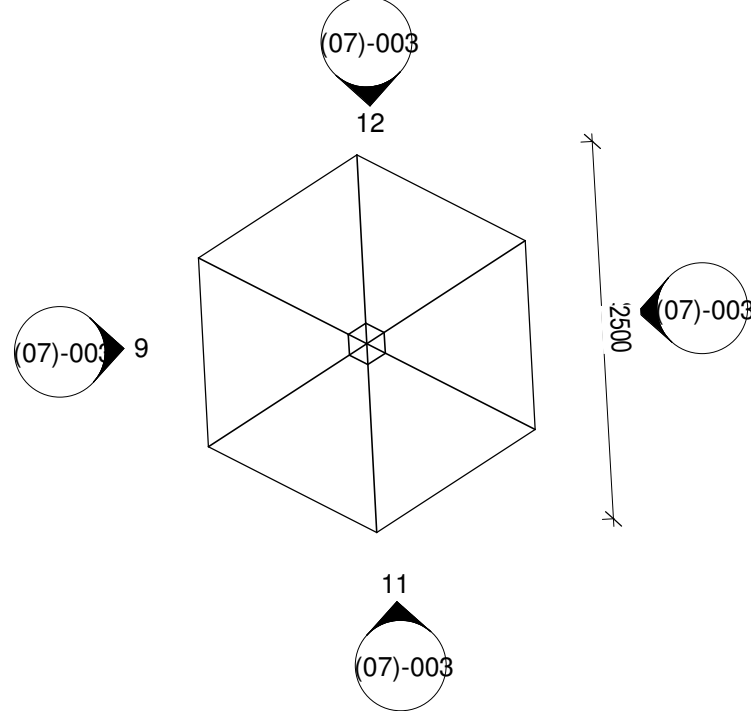


8 Roof Plan - Proposed
1 : 50

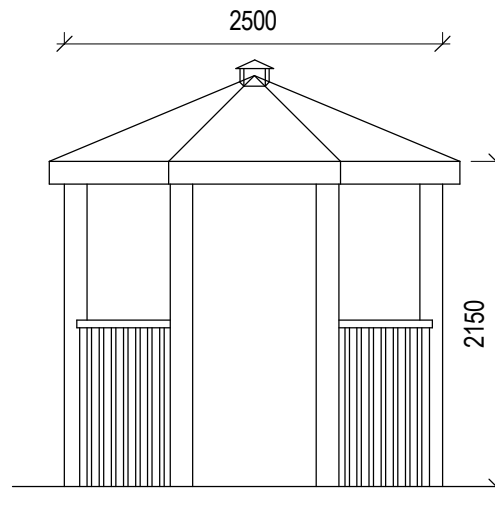


9 Front Elevation - Proposed
1 : 50

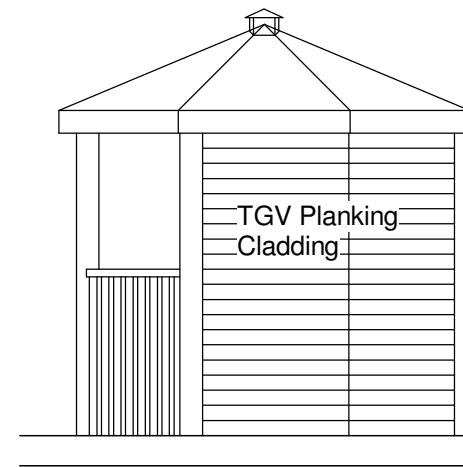

10 Rear Elevation - Proposed
1 : 50

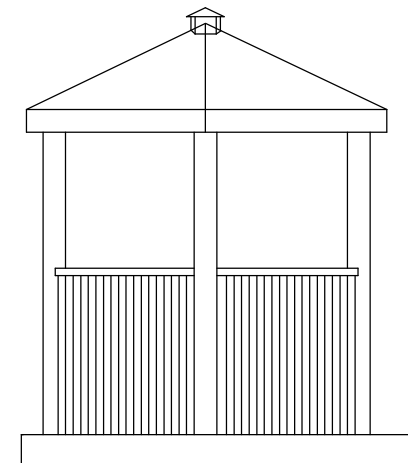

11 South Elevation - Proposed
1 : 50

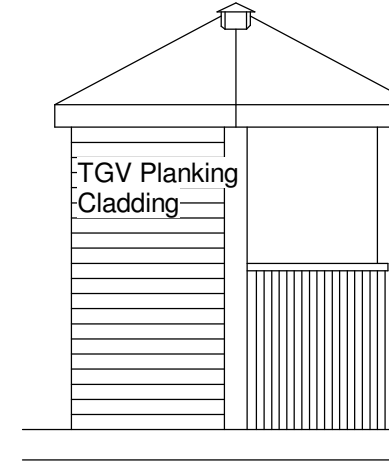

12 North Elevation - Proposed
1 : 50

A	Revision 19	LDV	LDV	06/07/26
rev	description	drawn	checked	date
revisions				

status: PRELIMINARY
This drawing is protected under The Copyright, Designs and Patents Act 1988.
This drawing is produced for PLANNING PURPOSES ONLY and is not to be used for construction.

LDV Architecture

39 PLOVERS ROAD
HORSHAM, WEST SUSSEX
RH13 5PD
TELEPHONE + 44 (0)1403 541 586
EMAIL INFO@LDVARCHITECTURE.CO.UK

client: Mr & Mrs McMINN

project: 31-33 FRIDAY STREET

title: GAZEBO

scale: 1 : 50 @ A1

date: 06/07/26

drawn: LDV

checked: LDV

job no: P2322 drawing no: (07)-003 revision: A

