



 

existing single glazed flush casement timber windows
to be replaced with double glazed flush casement UPVC windows

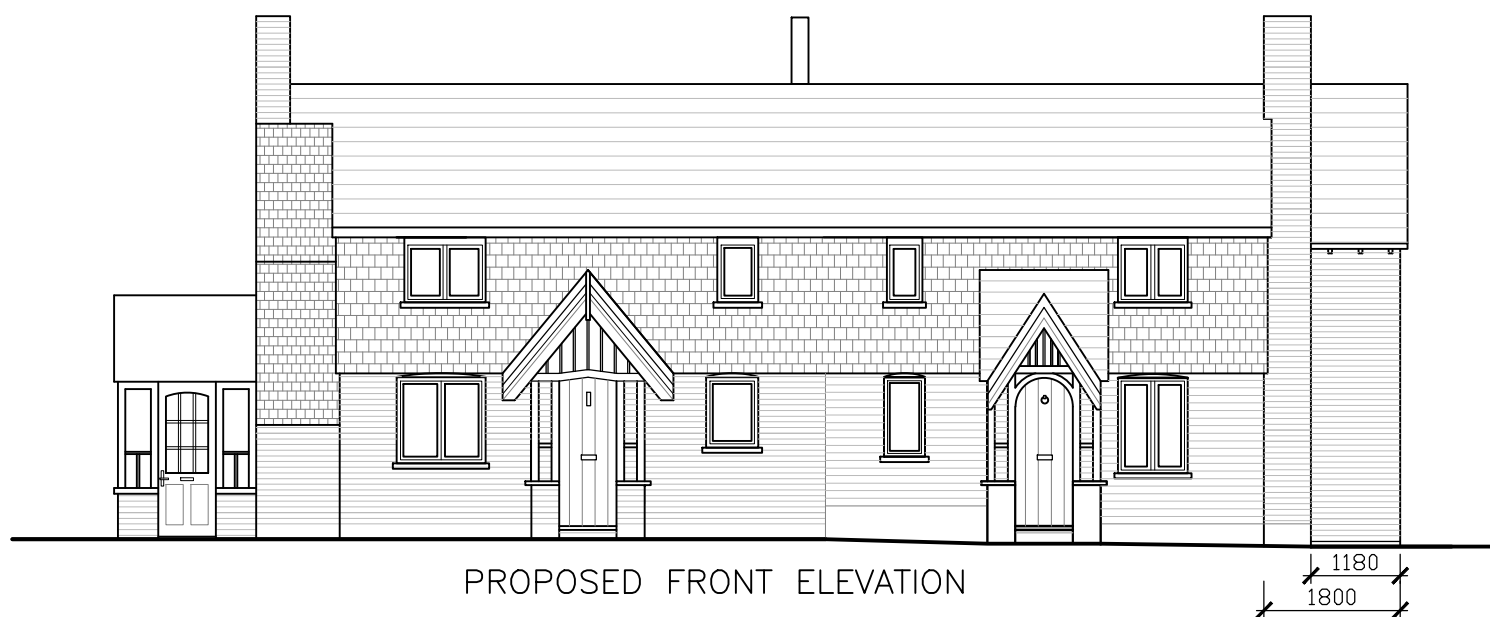

Carmichael Building Design Ltd.

Rosemary Cottage Pound Lane Mannings Heath
Horsham West Sussex RH13 6JL
t: 01403 252794

Client
Mrs Elizabeth Jackson

Project
Moorhead Farm
Old Crawley Road
Faygate
Horsham
RH12 4RU

Drawing Title
Existing and Proposed
Front Elevation

Sheet size A3
Scale 1:100

Rev- Issued for PLANNING 22.07.2026

Drawing No.

23974

Rev.

—