




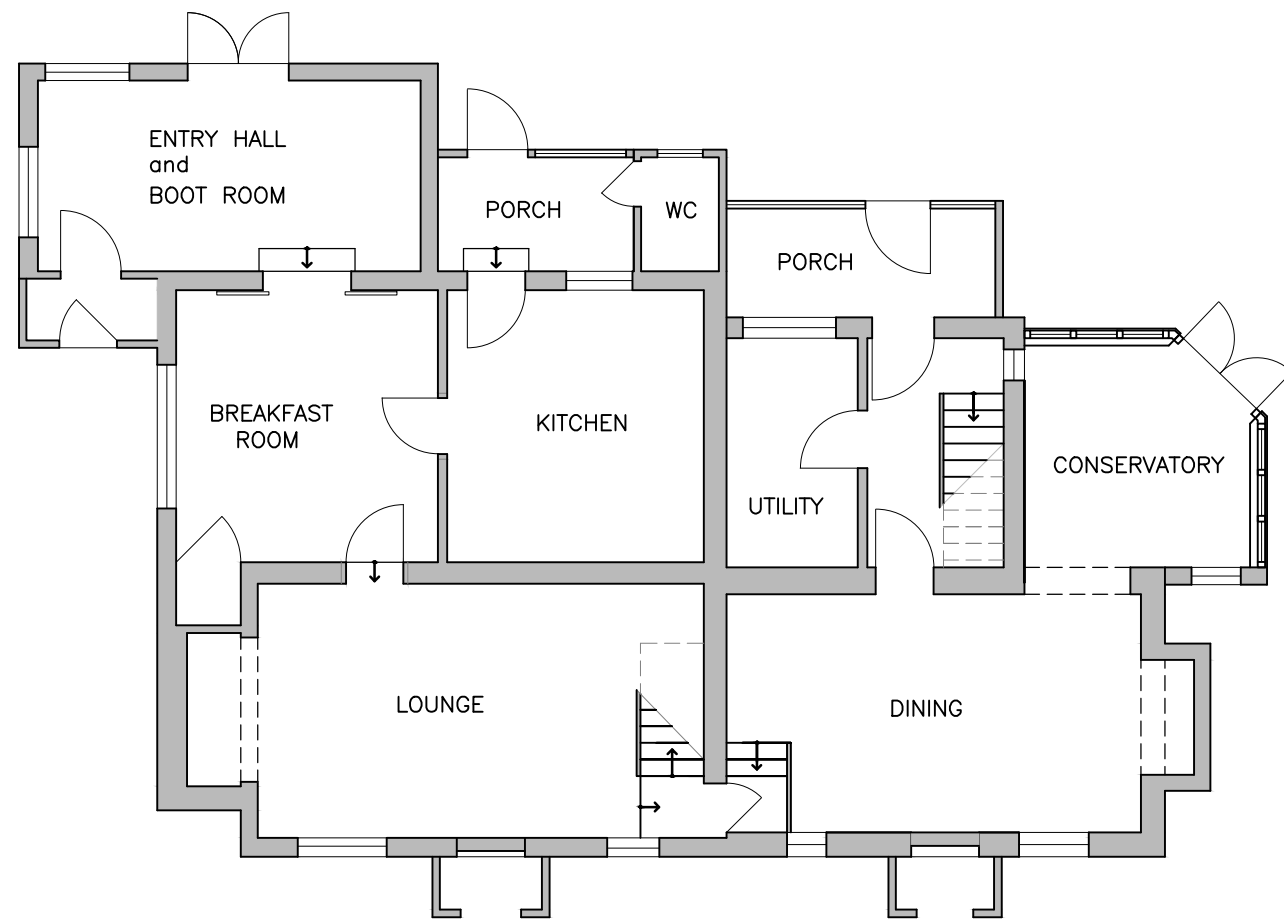

EXISTING GROUND FLOOR PLAN

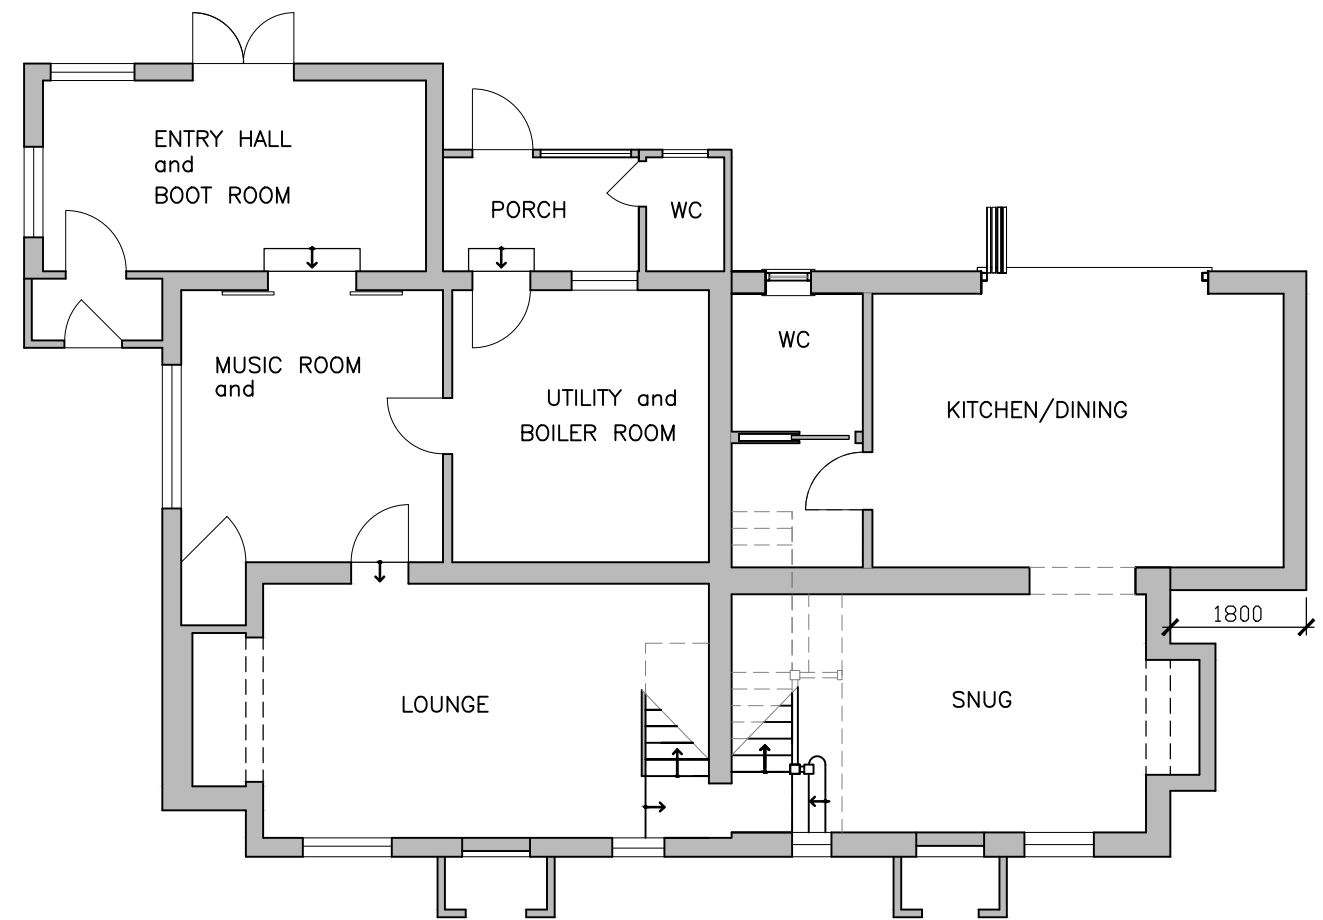

PROPOSED GROUND FLOOR PLAN

 

Carmichael Building Design Ltd.

Rosemary Cottage Pound Lane Mannings Heath
Horsham West Sussex RH13 6JL
t: 01403 252794

Client
Mrs Elizabeth Jackson

Project
Moorhead Farm
Old Crawley Road
Faygate
Horsham
RH12 4RU

Drawing Title
Existing and Proposed
Ground Floor Plan

Sheet size A3
Scale 1:100

Rev- Issued for PLANNING 22.07.2026

Drawing No.

23971

Rev.

—