




Datum 28.00m

South Elevation 1:50



Datum 28.00m

East Elevation 1:50

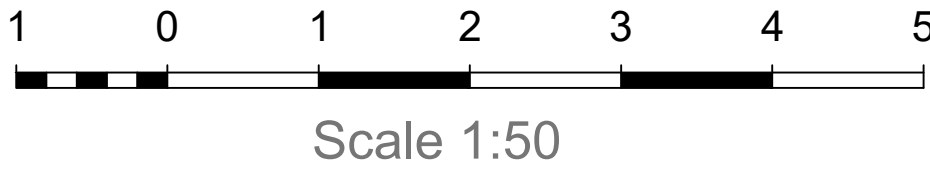

- NOTES**
- DO NOT SCALE OFF THIS DRAWING EXCEPT FOR PLANNING PURPOSES
 - CHECK ALL DIMENSIONS ON SITE BEFORE ANY WORK IS COMMENCED
 - ALL GOODS MATERIALS AND WORKMANSHIP MUST CONFORM WITH CURRENT BUILDING REGULATIONS, BRITISH STANDARDS AND CODES OF PRACTICE
 - COPYRIGHT OF THIS DRAWING IS RETAINED BY THE ARCHITECT AND IT MUST NOT BE REPRODUCED WITHOUT WRITTEN CONSENT

REV	DATE	BY	AMENDMENT
 folkesarchitects 1 01903 868620 info@folkesarchitects.co.uk The Old Forge 6 Church Street Sturminster Newton West Dorset DT10 4LA			
CLIENT Alex & Alice Stevens			
JOB TITLE Bassett House Gay Street Lane Pulborough RH20 2HW			
DRAWING TITLE Existing South and East Elevations			
DRAWING STATUS SURVEY NOT FOR CONSTRUCTION USE UNLESS STATED AS 'CONSTRUCTION'			
DATE Jan 2026	SCALE 1:50 @A1	DRAWN BY CHECKED BY KD	
JOB NO. 26002	DRAWING NO. 1.07	REVISION	