




North Rear Elevation
1 : 50



East Side Elevation
1 : 50

- Notes:
1. THE COPYRIGHT OF THIS DRAWING IS VESTED IN ARCHEVOLVE AND IT MAY NOT BE REPRODUCED IN WHOLE OR PART OR USED FOR THE MANUFACTURE OF ANY ARTICLE WITHOUT THE EXPRESS PERMISSION OF THE COPYRIGHT HOLDERS.
 2. WORK TO FIGURED DIMENSIONS ONLY.
 3. THIS DRAWING IS TO BE READ IN CONJUNCTION WITH ALL RELEVANT ARCHITECT'S, SERVICE ENGINEER'S AND ARCHEVOLVE AND SPECIFICATIONS.

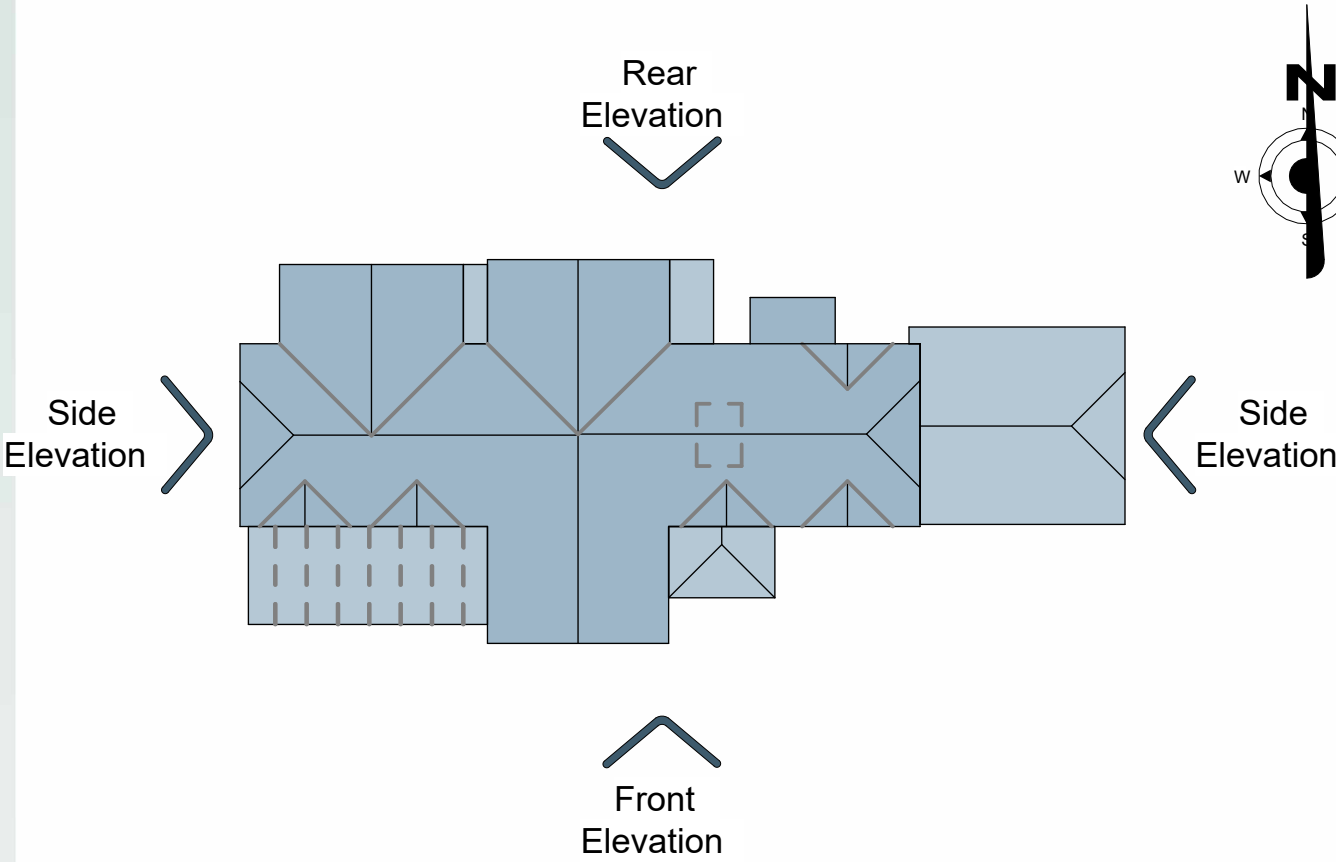

Revision Number	Revision Description	Issued by	Revision Date
-----------------	----------------------	-----------	---------------

DATE: 29/06/26 STATUS: PLANNING ISSUE SHEET SIZE: A1

SCALE: 1 : 50 DRAWN: AP CHECKED:

CLIENT: Church Barn Group
SITE ADDRESS: Lower Perryland Farm, Dial Post, Horsham RH13 8NT

DRAWING: Refurb of Property
TITLE: Elevations 2 of 2



ARCHEVOLVE

// design @archevolve.co.uk

// www. archevolve.co.uk

// 01798 879894



VISUAL SCALE 1:50 @ A1

DRAWING NO: APC/238/26/41

PROJECT NO: LPFH

REVISION: