

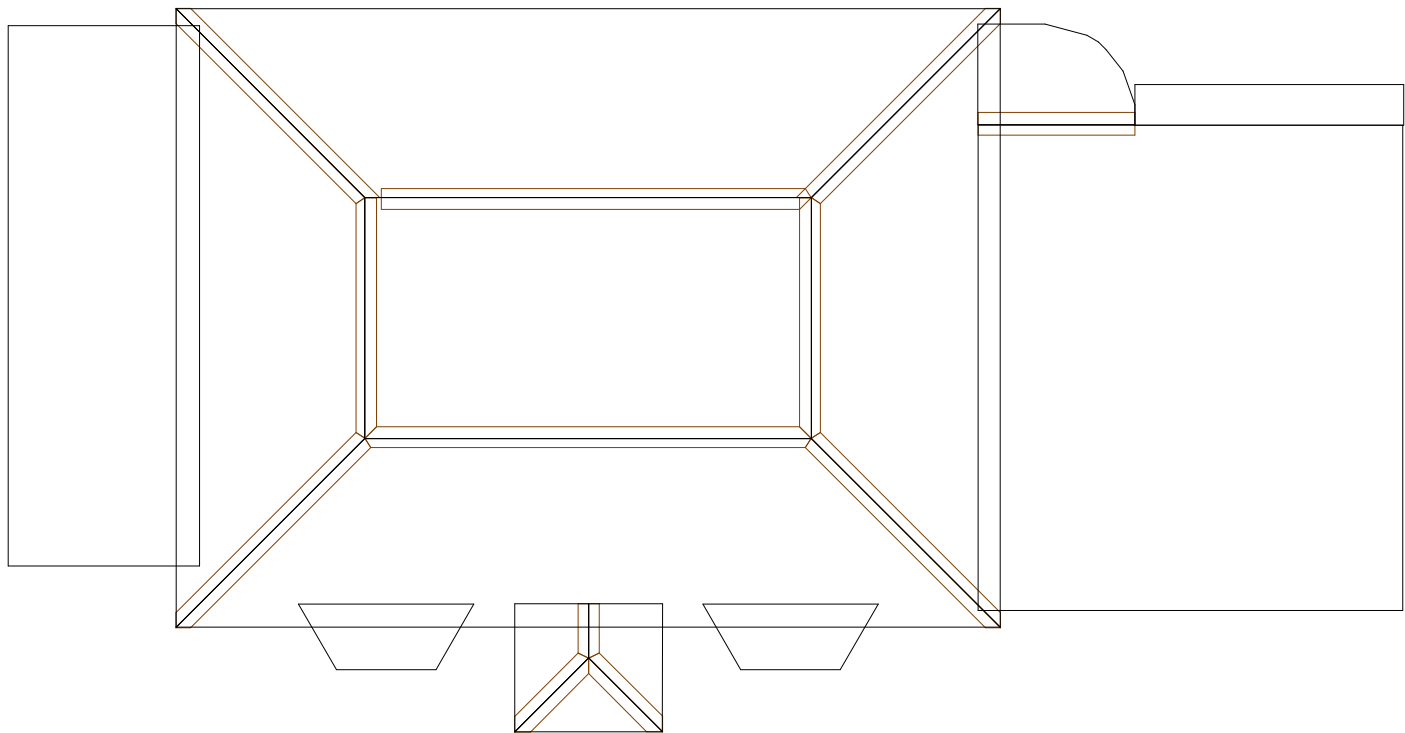
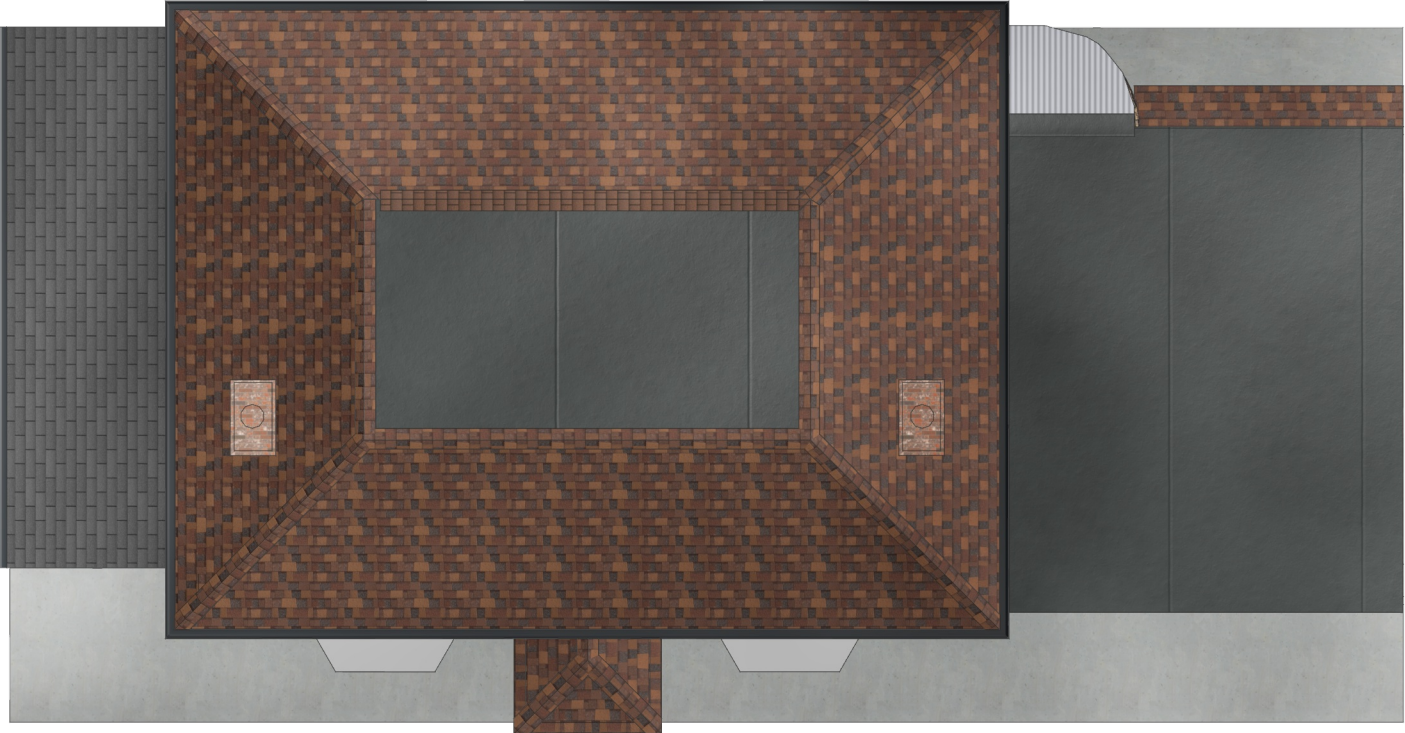


Existing Roof Plan

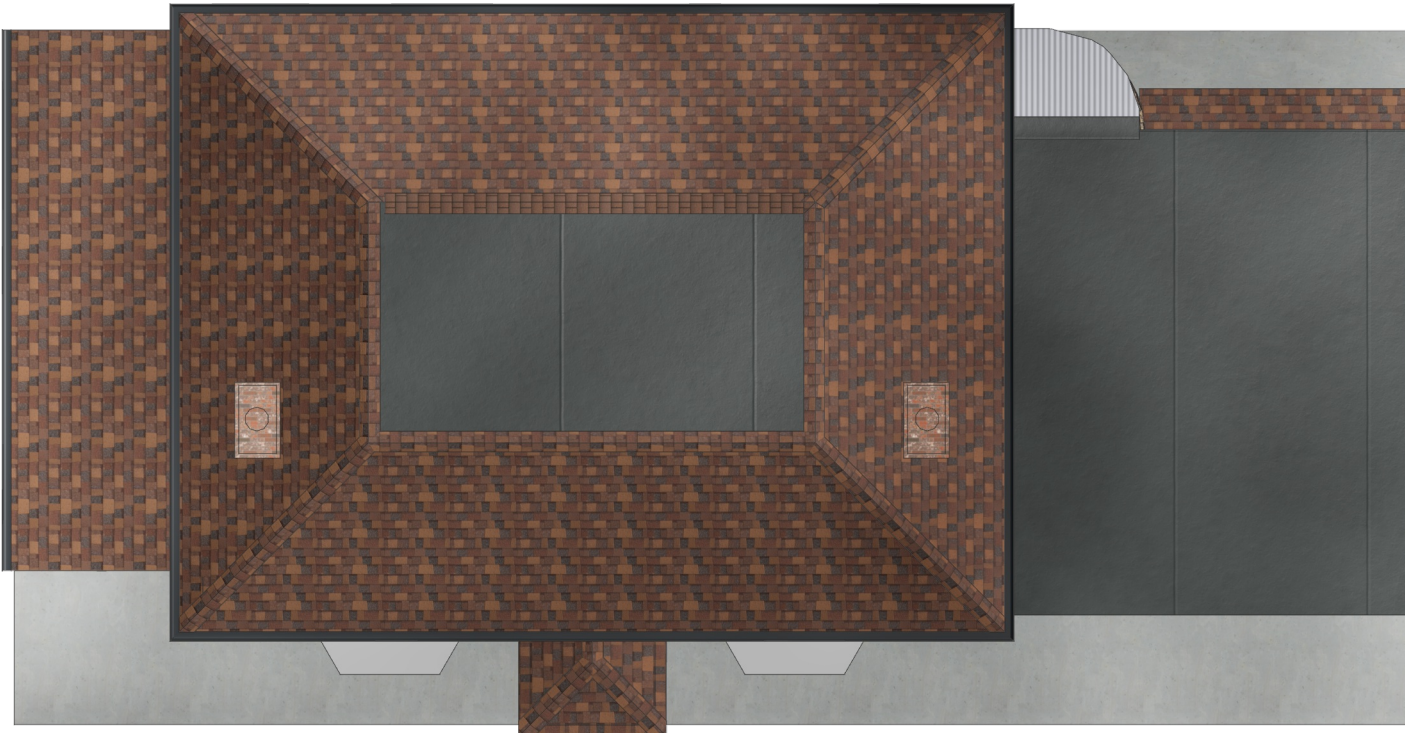

Proposed Roof Plan

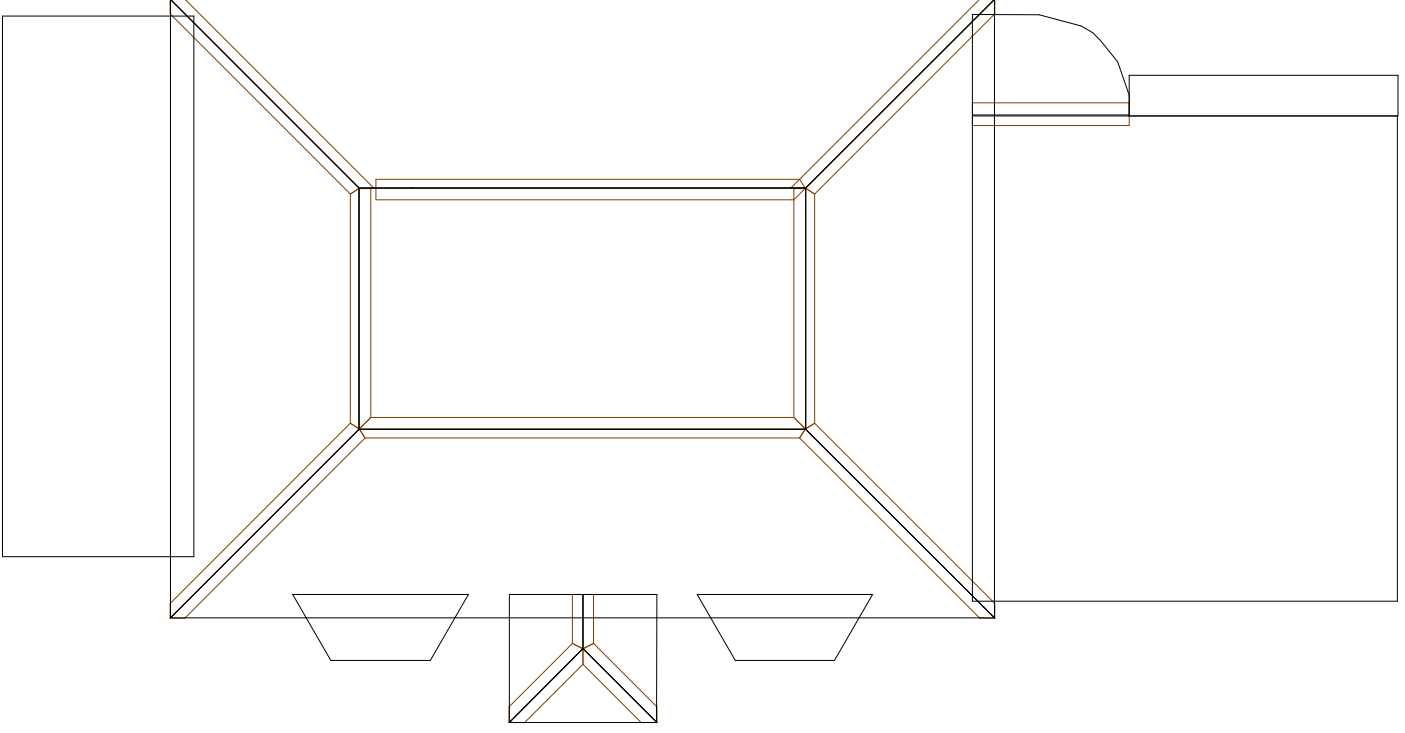

0 1 2 3 4 5 6 1:100

Date:	17 March 2026	Drawings By:	Client Details:	Project Address:	Project Title:	Page Description:	Notes
Sheet No	4	Russell Crouch	Dominec Carratu	Orange Tree Cottage,	Orange Tree Cottage,	Roof Plans	1. ALL DRAWINGS SUPPLIED BY DWG PLANS ARE TO BE USED FOR PLANNING PERMISSION PURPOSES ONLY 2. THESE DRAWINGS ARE NOT TO BE USED FOR BUILDING REGULATION PURPOSES. 3. THE CONTRACTOR, SUB-CONTRACTOR OR SUPPLIER IS TO CHECK ALL RELEVANT DIMENSIONS, LEVELS, EXISTING STRUCTURE AND MATERIALS PRIOR TO COMMENCING WORKS. 4. THIS DRAWING IS COPYRIGHT AND MAY NOT BE COPIED, TRACED, ALTERED OR REPRODUCED WITHOUT WRITTEN PERMISSION FROM DWG PLANS SUSSEX ©
Scale (m)	1:100	DWG Plans Sussex	Orange Tree Cottage,	Rectory Land, Pulborough,	Rectory Land, Pulborough,		
DWG No	DWGPS00046	Ltd, 16 Blatchington	Rectory Land,	RH20 2AD	RH20 2AD		
Paper Size	A3	Road, Hove, BN3 3YN	Pulborough, RH20				
Reference			2AD		Application for Retrospective Planning Permission for Change of Roof Material		