

- KEY
- ①

New 300mm Heritage non illuminated individual letters
- ②

New 665mm Heritage non illuminated projecting sign
- ③

Remove existing 2No. ATM's, retain one and relocate to side elevation. Allow for associated works to window and external wall, including infill and made god, finishes to match existing
- ⑤

New opening times sign, non wires (Bespoke)
- ⑥

All windows to be repaired and decorated to match existing
- ⑦

Stone and masonry infills required finish to match existing
- ⑧

Remove Night Safe

STATUTORY STATUS	
LISTED	NO - BUT LOCALLY LISTED
CONSERVATION	YES

NOTE
This drawing has been prepared from historical information that cannot be guaranteed accurate.
Responsibility is not accepted for errors made by others in scaling from this drawing. All construction information should be taken from figured dimensions only. All dimensions should be checked on site prior to the manufacture of any components. No services should pass through or over the Boxes & Parcels room. No sprinklers to be located in the Comms Room

HATCHING

New Secure Partition wall

Area not in scope

New Partition wall

Book Room Secure wall

Existing Partition wall

Structural wall

19.01.26	C	JNA	JoC	FSD review, Night safe to be removed
19.12.25	B	JNA	JoC	Window repairs and masonry infill included, FSD 1 Submission
21.11.25	A	JNA	JoC	Amended Following BDR, OSD submission

DATE :	REV	DRAWN	CHECKED	NOTES
--------	-----	-------	---------	-------



Boleyn House,
St Augustine's Business Park,
Whitstable
CT5 2QJ

Tel 01227 281 000
info@morrisandspottiswood.co.uk


Project
HORSHAM CARFAX

1-2 CARFAX, HORSHAM,
WEST SUSSEX
RH12 1DN
PIM No.10352



Drawing Title
**FRONT ELEVATION
AS PROPOSED
MAYOR BRANCH REFURBISHMENT 2026**

Branch Sort Code 20-42-58	Branch ID 00	Supplier Project No RMWBS10200	
Scale 1:100@A3	Drawn JNA	Checked -	Date 03/11/2025
Drg.No RMWBS10200_031			Revision C
Architectural Practice: MORRIS & SPOTTISWOOD			

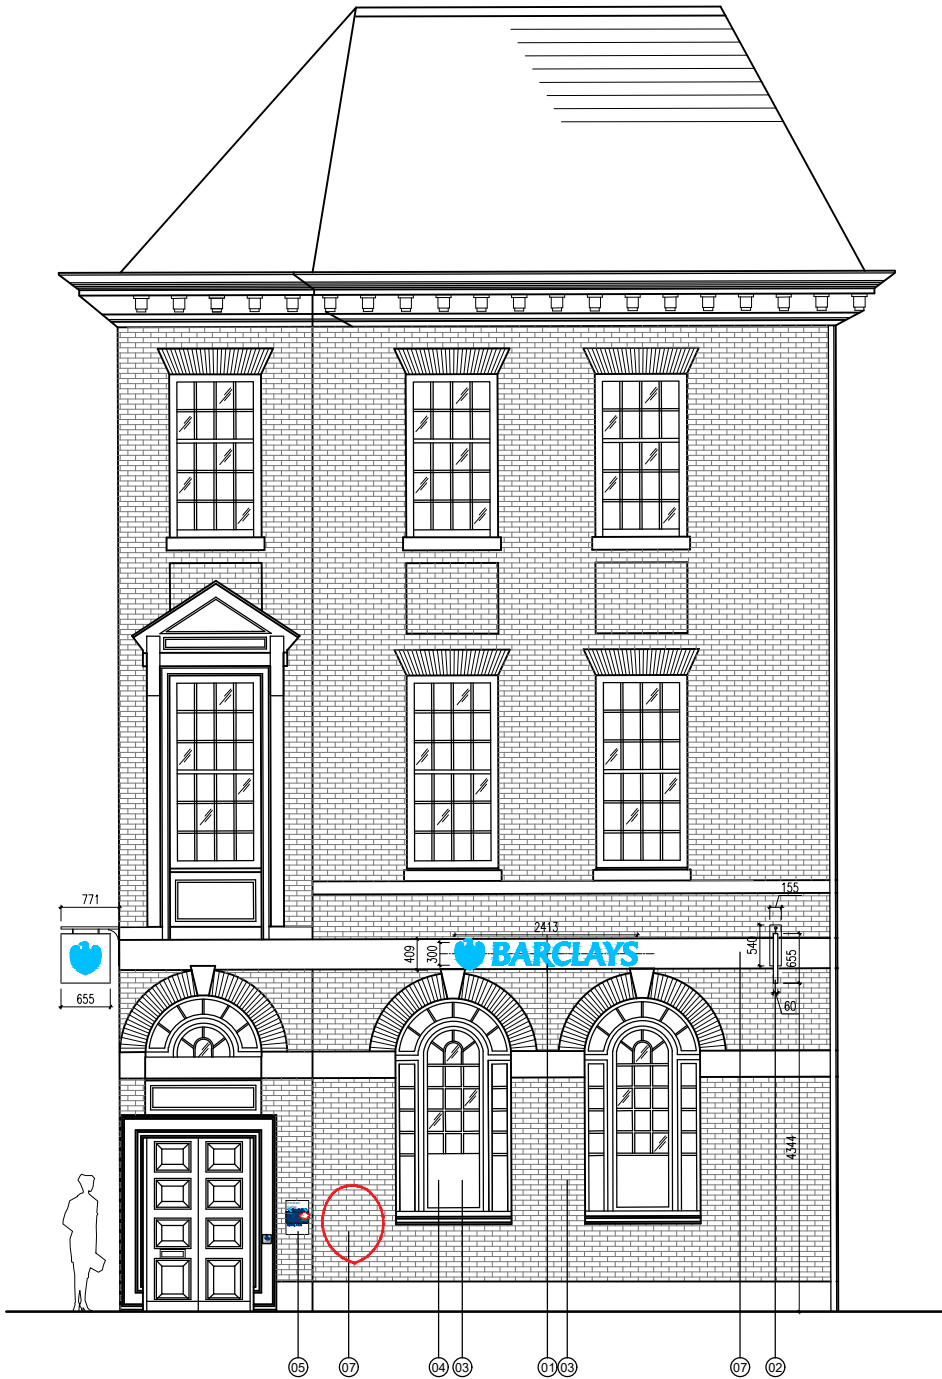

FULL SCHEME DESIGN

CONFIDENTIAL