



NOTES

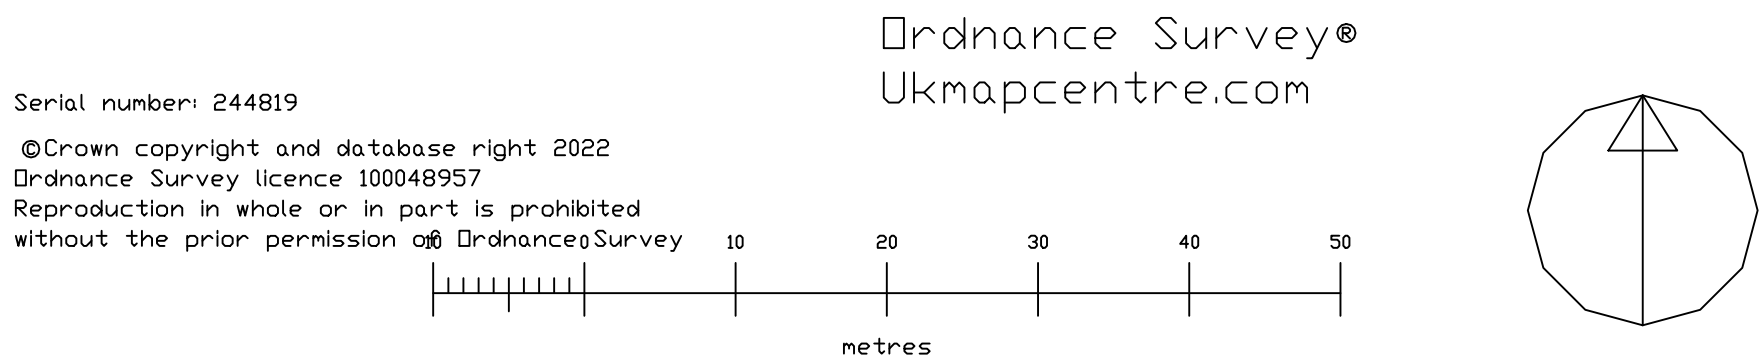

SITE PLAN @ 1:500

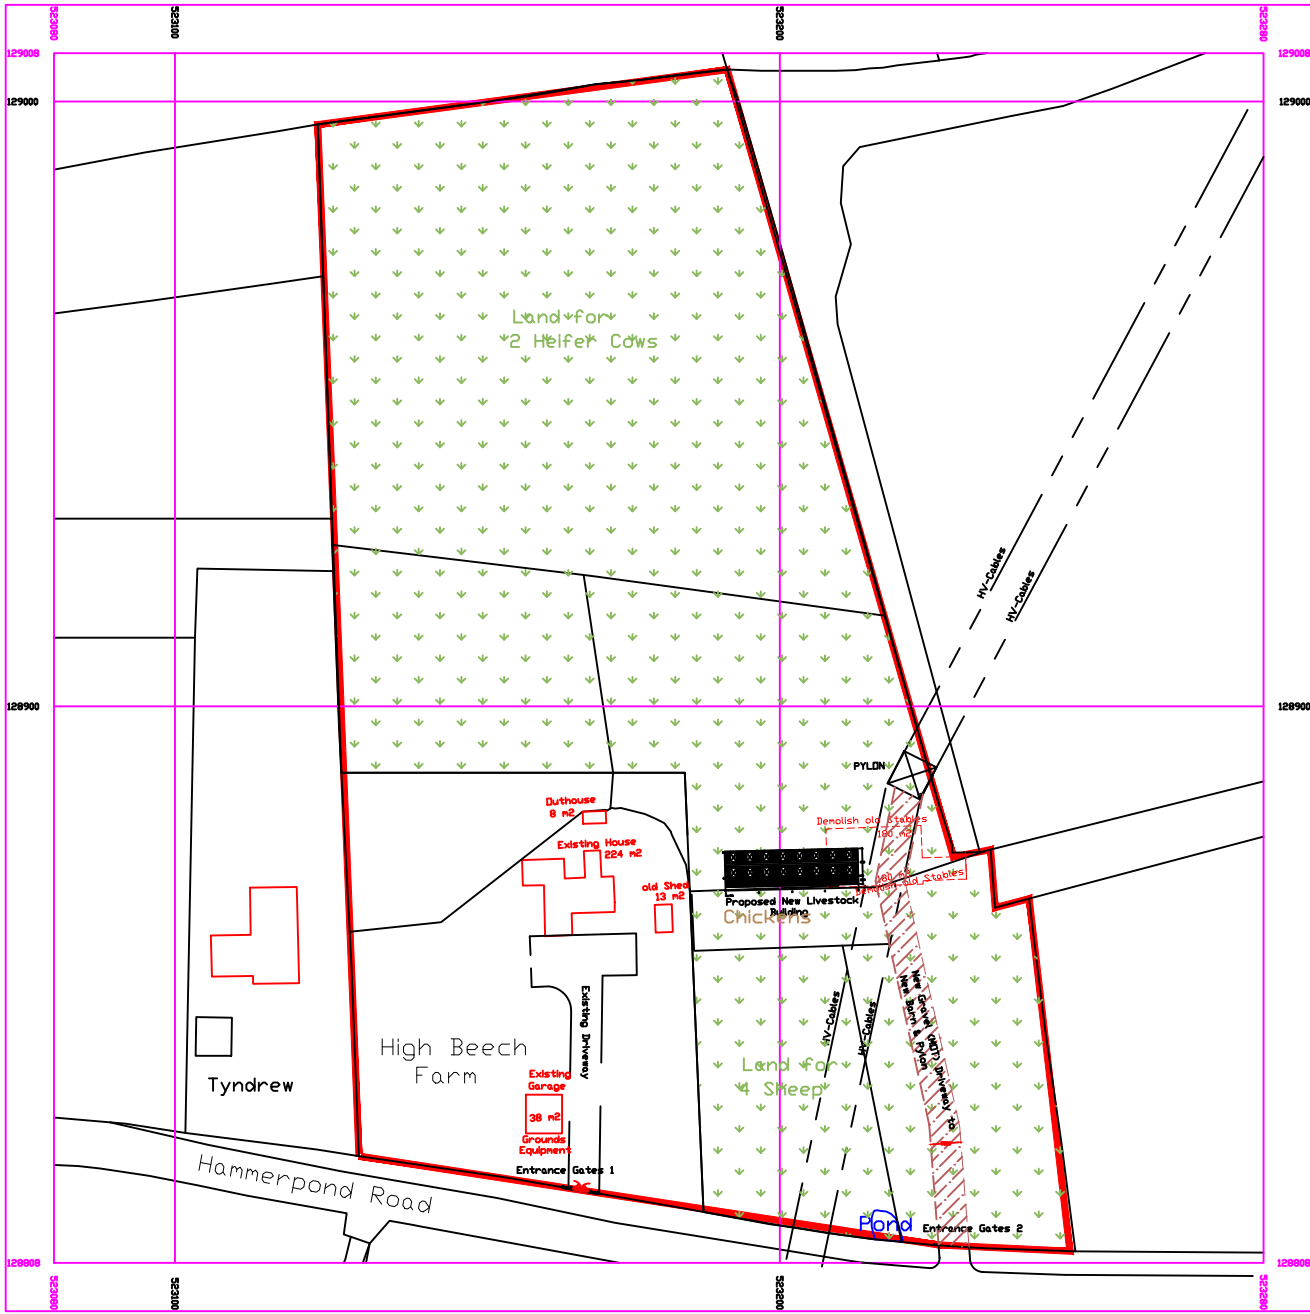

LOCATION PLAN
@ 1:1250

Rev B	Stable Block replaced	20.02.2026
Rev A	Red Line Added	18.03.2026
Revision - Description..... Date		
CLIENT		
Mr Paul Dackombe		
CONTRACT		
High Beech Farm Hammerpond Rd, Horsham. RH13 6PE		
DRAWING		
Site Plan & Location Plan		
DATE 07.04.2026	DRAWN jc	CHECKED JC
SCALE 1:500	SIZE A1	
JOB/DRAWING No. 2773-PL-01	REVISION B	
j castle riba chartered architect		