



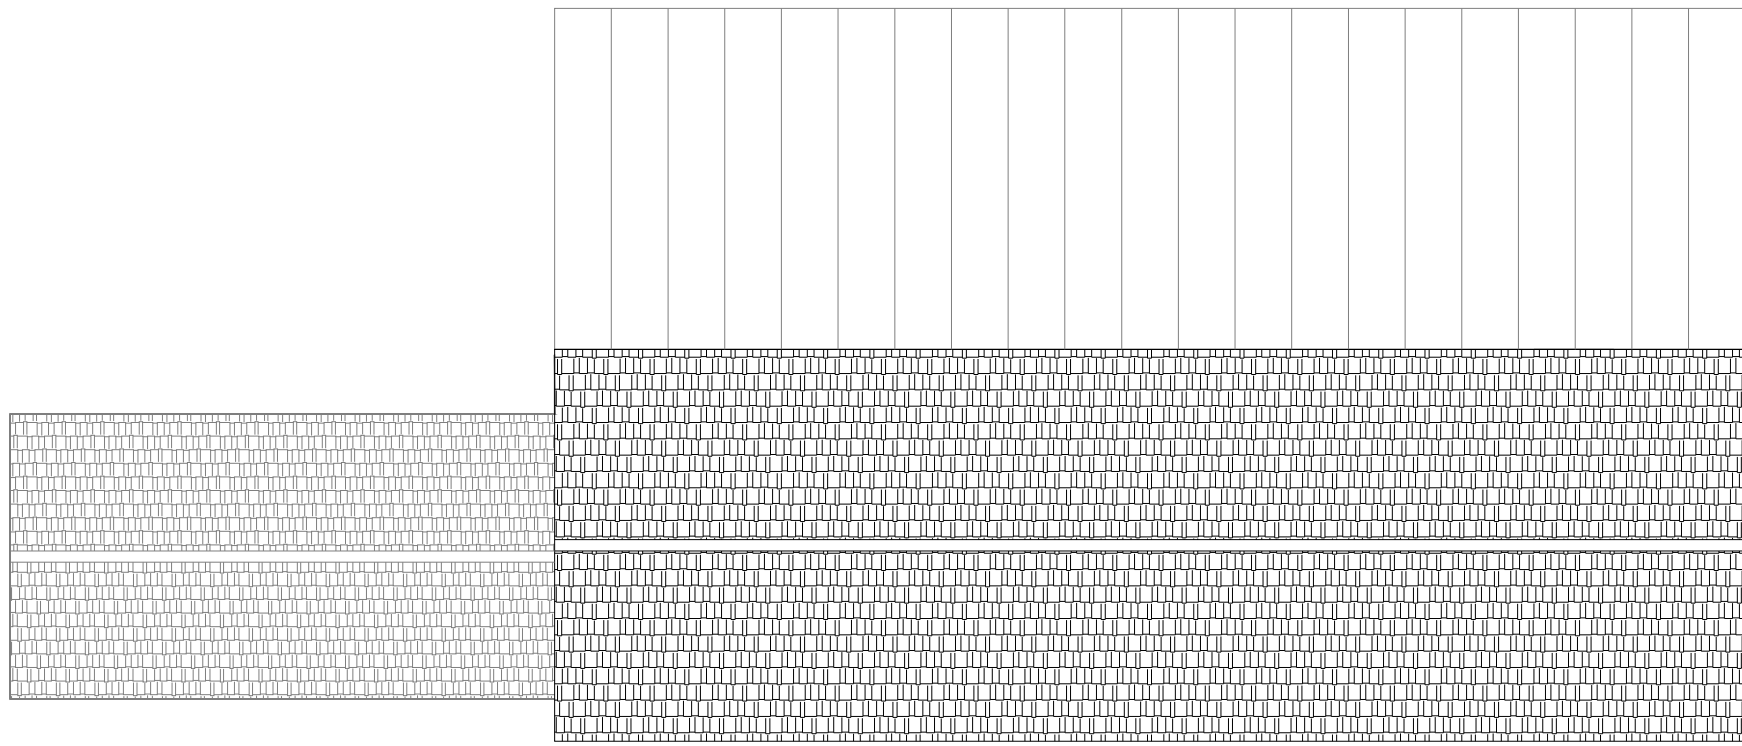


Roof Plan

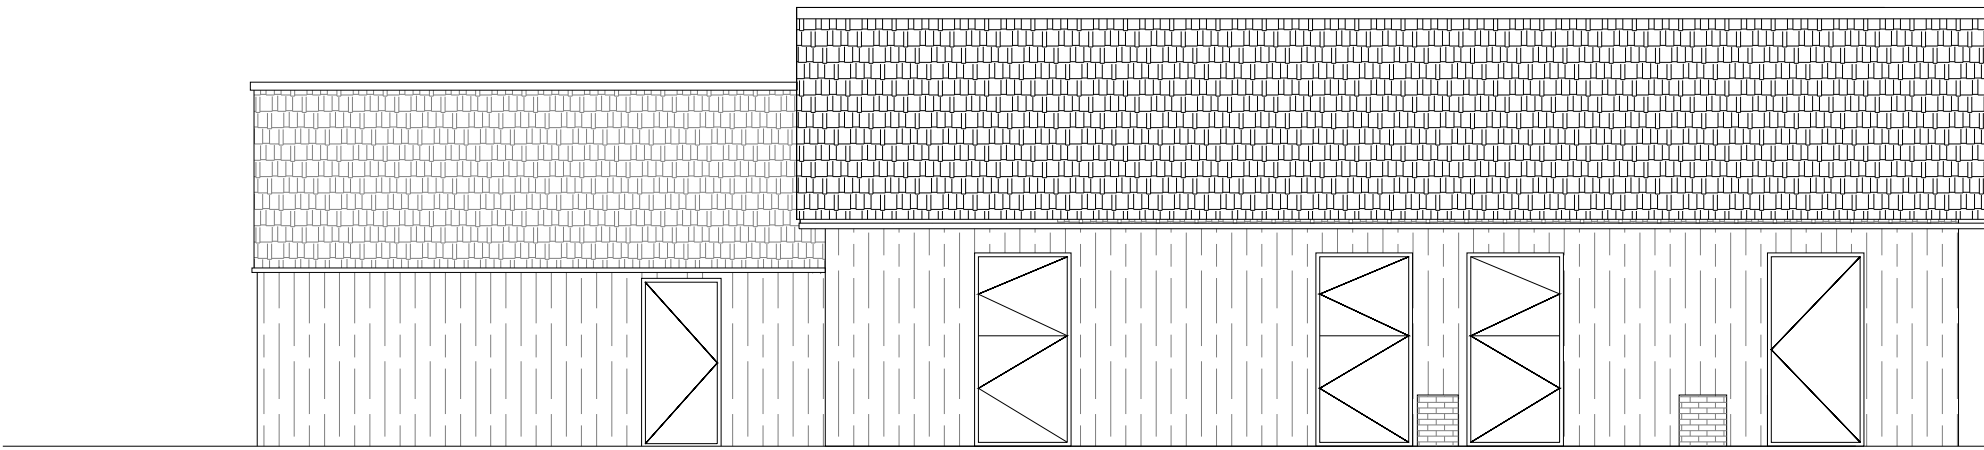


Front Elevation (South)




Side Elevation (West)

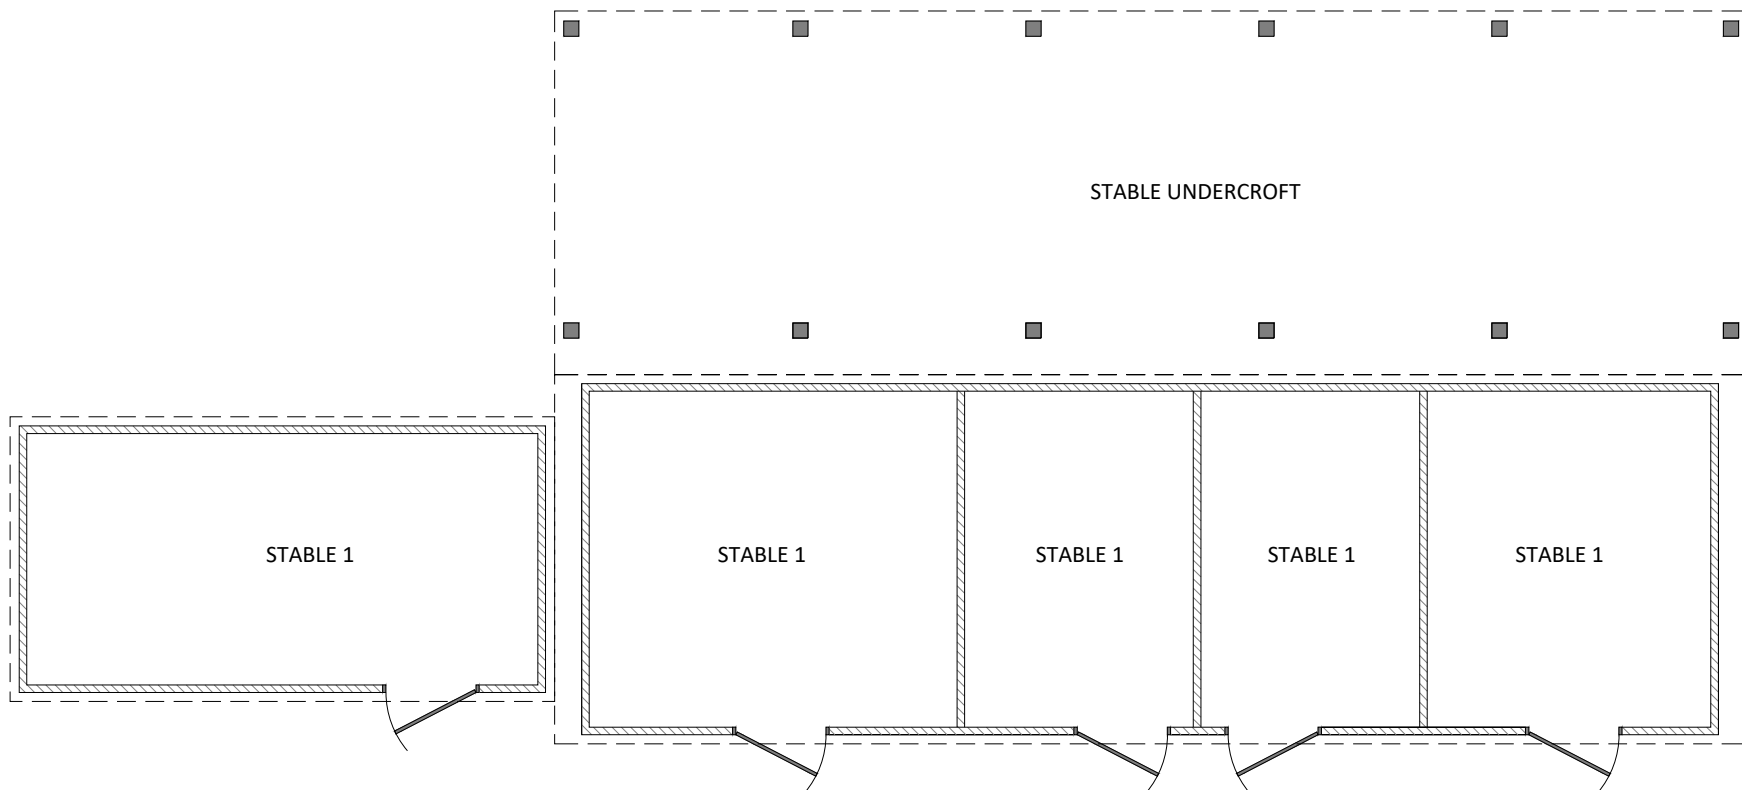

Floor Plan

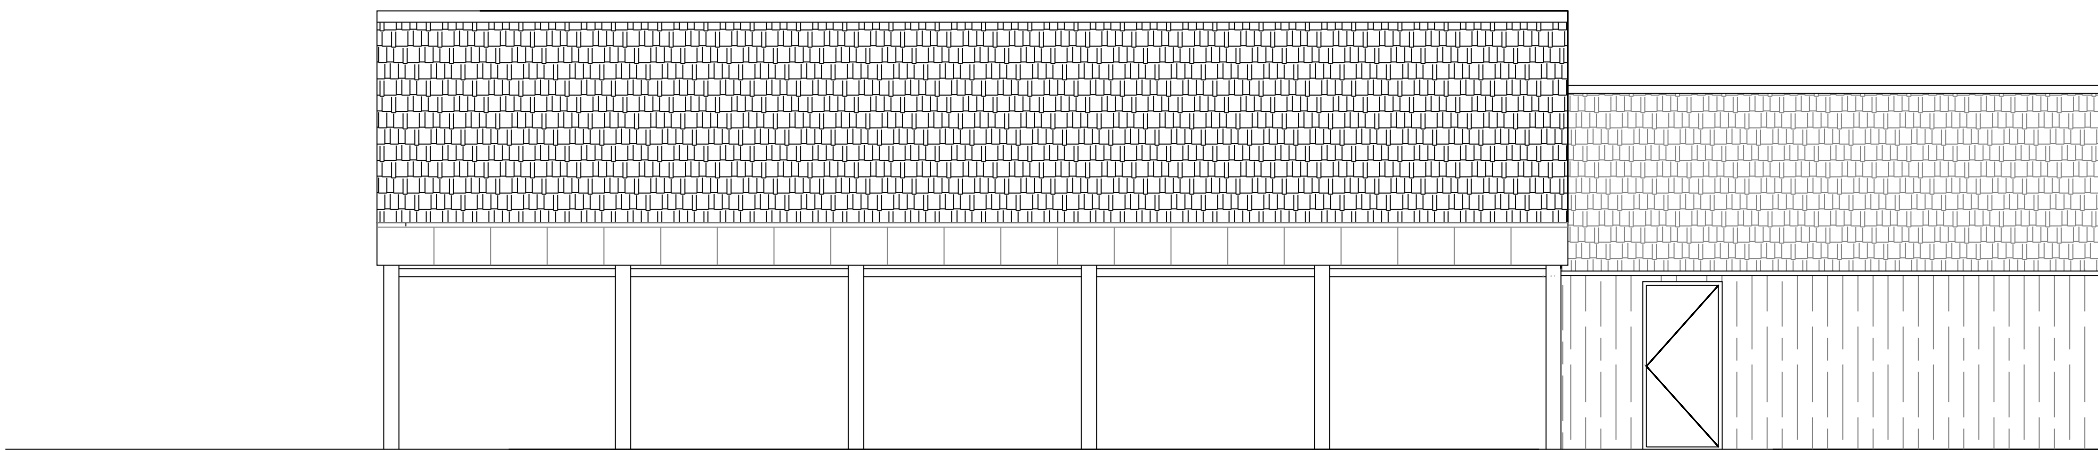


Rear Elevation (North)

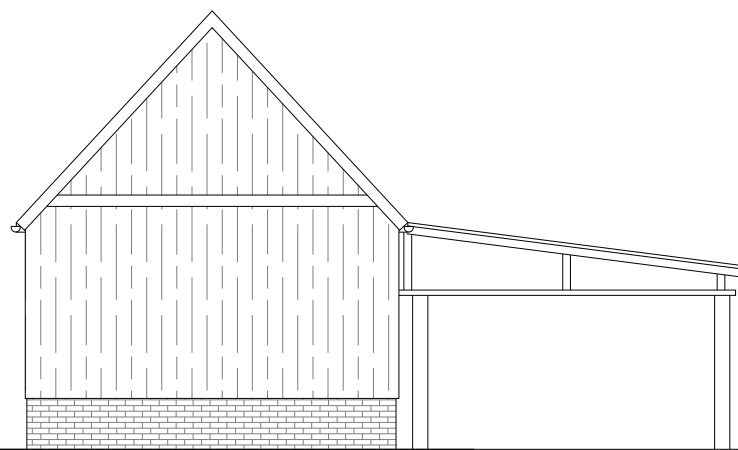

Side Elevation (East)

Existing Stable Block

 

NOTES

Revision - Description.....

CLIENT

Mr Paul Dackombe

CONTRACT

High Beech Farm
Hammerpond Rd,
Horsham. RH13 6PE

DRAWING

Existing Stable Building
(To be Demolished)

DATE 21.02.2022 DRAWNjc

SCALE

1:100

CHECKED JC

SIZE

A1

JOB/DRAWING No.

2773-PL-02

REVISION

~

j castle riba
chartered architect

