




Datum 28.00m

North Elevation 1:50



Datum 28.00m

West Elevation 1:50

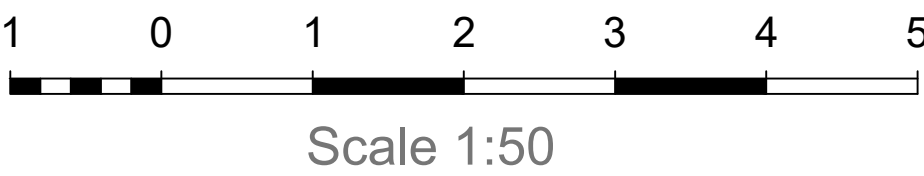

- NOTES**
- DO NOT SCALE OFF THIS DRAWING EXCEPT FOR PLANNING PURPOSES
 - CHECK ALL DIMENSIONS ON SITE BEFORE ANY WORK IS COMMENCED
 - ALL GOODS MATERIALS AND WORKMANSHIP MUST CONFORM WITH CURRENT BUILDING REGULATIONS, BRITISH STANDARDS AND CODES OF PRACTICE
 - COPYRIGHT OF THIS DRAWING IS RETAINED BY THE ARCHITECT AND IT MUST NOT BE REPRODUCED WITHOUT WRITTEN CONSENT

REV	DATE	BY	AMENDMENT

**folkes architects**

The Old Forge
6 Church Street
Sturminster Newton
Dorset DT9 4LA
1 01903 868620
info@folkesarchitects.co.uk

CLIENT
Alex & Alice Stevens

JOB TITLE
**Bassett House
Gay Street Lane
Pulborough
RH20 2HW**

DRAWING TITLE
Existing North and West Elevations

DRAWING STATUS
SURVEY
NOT FOR CONSTRUCTION USE UNLESS STATED AS 'CONSTRUCTION'

DATE Jan 2026	SCALE 1:50 @A1	DRAWN BY KD
JOB NO. 26002	DRAWING NO. 1.08	REVISION