


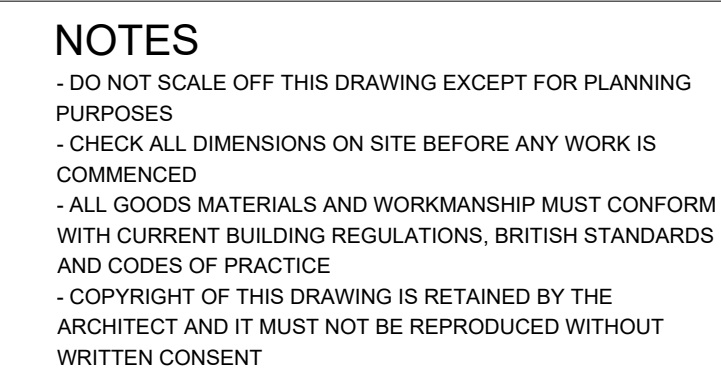

REV	DATE	BY	AMENDMENT



folkes architects

1 51960 86869
info@folkesarchitects.co.uk

The Old Forge
6 Church Street
Storrington
West Sussex
RH20 4LA

CLIENT

Mr & Mrs Stephens

JOB TITLE

**Bassett House
Gay Street Lane
Pulborough
West Sussex
RH20 2HW**

DRAWING TITLE

Proposed Ground Floor, First Floor and Roof Plan

PROJECT STAGE

PLANNING

DRAWING STATUS

PLANNING

NOT FOR CONSTRUCTION USE UNLESS STATED AS 'CONSTRUCTION'

DATE June 2006	SCALE 1:100@A1	DRAWN BY LA
		CHECKED BY EC

JOB NO. 26064	DRAWING NO. 3.02	REVISION
-----------------------------	--------------------------------	----------