

NOTES

- DO NOT SCALE OFF THIS DRAWING EXCEPT FOR PLANNING PURPOSES
- CHECK ALL DIMENSIONS ON SITE BEFORE ANY WORK IS COMMENCED
- ALL GOODS MATERIALS AND WORKMANSHIP MUST CONFORM WITH CURRENT BUILDING REGULATIONS, BRITISH STANDARDS AND CODES OF PRACTICE
- COPYRIGHT OF THIS DRAWING IS RETAINED BY THE ARCHITECT AND IT MUST NOT BE REPRODUCED WITHOUT WRITTEN CONSENT




Proposed North Elevation



Proposed East Elevation




Proposed South Elevation

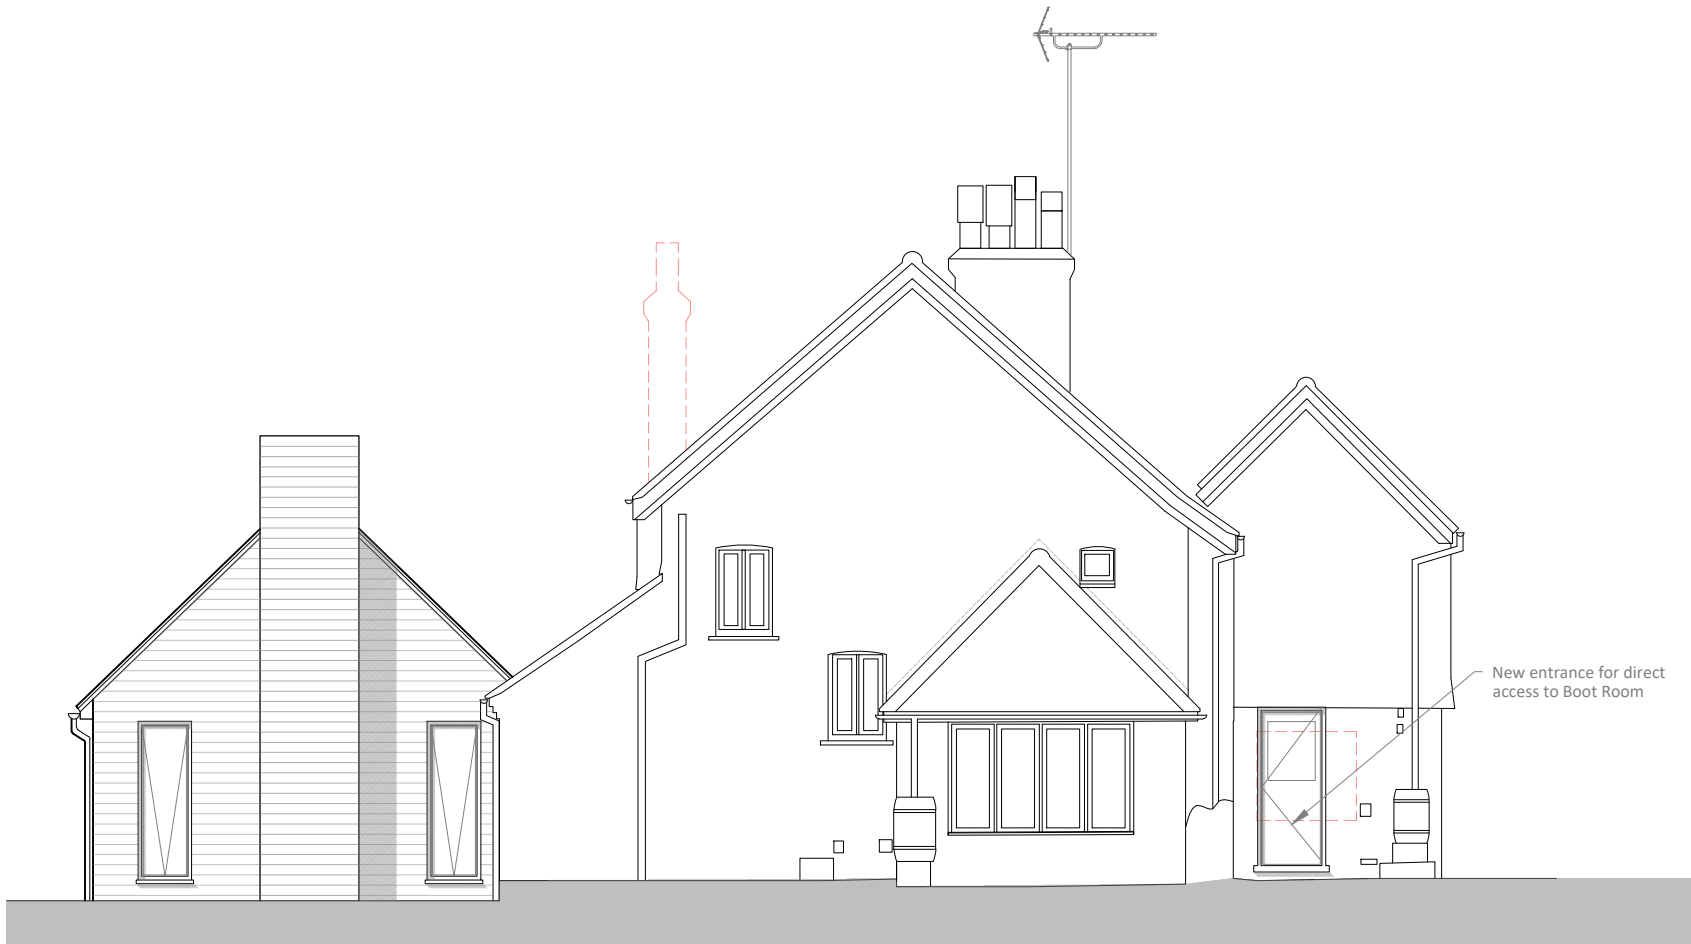

Proposed West Elevation



Proposed Section AA

 

Scale 1:100

REV	DATE	BY	AMENDMENT
 folkes architects 1 0190 88820 info@folkesarchitects.co.uk The Old Forge 6 Church Street Sturington West Sussex BN20 4JA			
CLIENT			
Mr & Mrs Stephens			
JOB TITLE			
Bassett House Gay Street Lane Pulborough West Sussex RH20 2HW			
DRAWING TITLE			
Proposed Elevations and Section AA			
PROJECT STAGE			
PLANNING			
DRAWING STATUS			
PLANNING			
NOT FOR CONSTRUCTION USE UNLESS STATED AS 'CONSTRUCTION'			
DATE	SCALE	DRAWN BY	
June 2026	1:100@A1	LA	
		CHECKED BY	
		EC	
JOB NO.	DRAWING NO.	REVISION	
26064	3.03		