



Solar Panel Dimensions

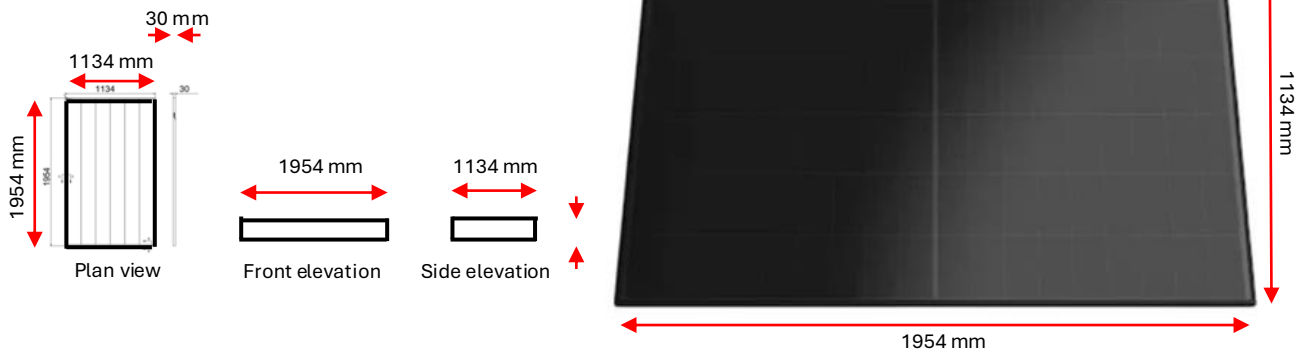


Project Title: Bonwycks Place, Ifield Wood, Ifield, Crawley RH11 0LE		
Drawing Title: Solar Panel Installation Solar Panels - Photos & Plans		
Drawing No: Field / 05-26 / 105 v1	No of Pages = 3	
Scale: N/A	July 2026	Planning
© Copyright 2026		

Ground Mounted Base Dimensions – for solar panels

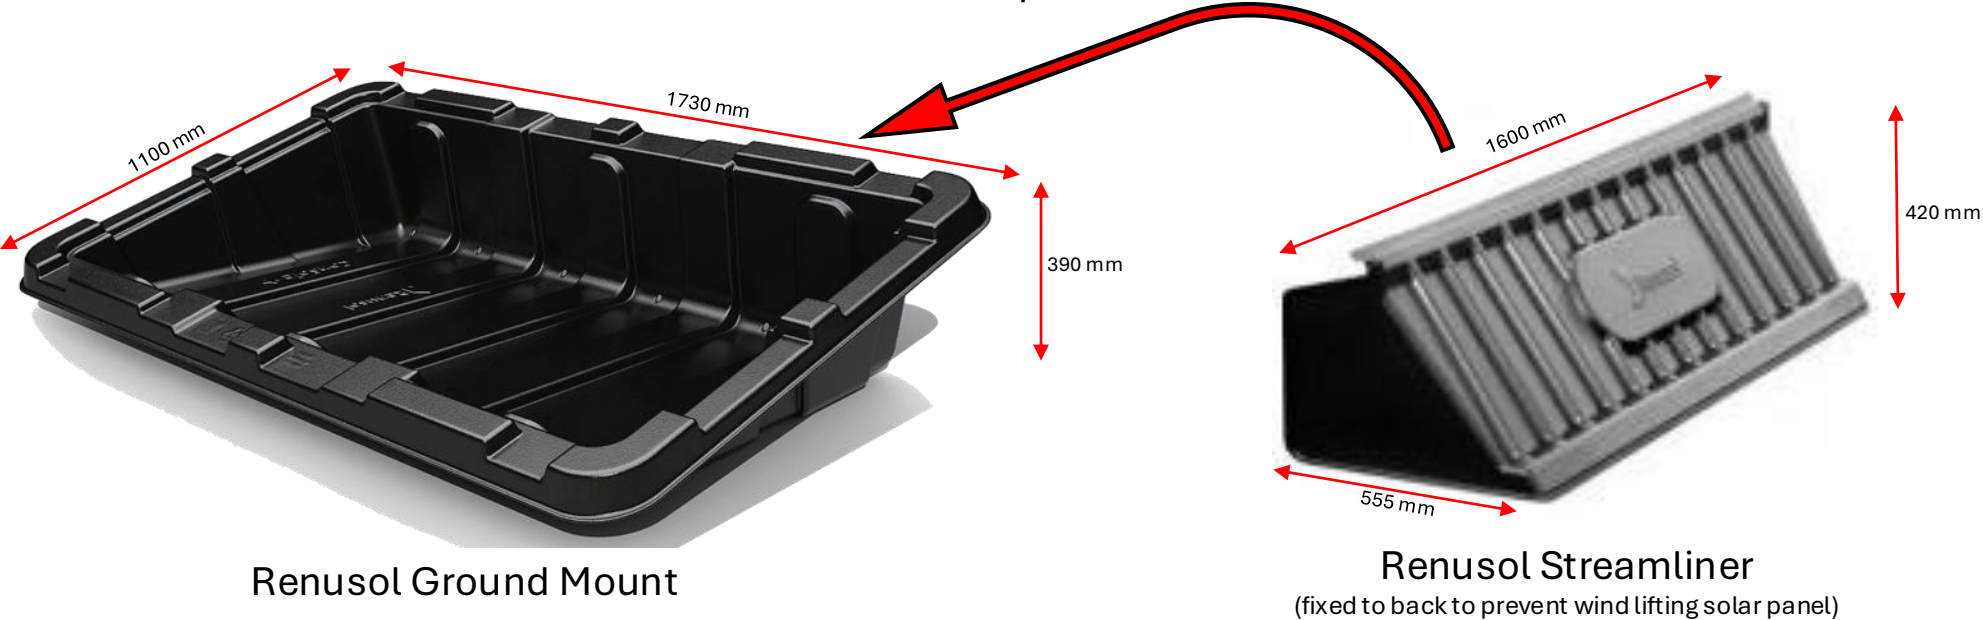


Solar Panel on Ground Mounted Base

Rear Elevation – Individual

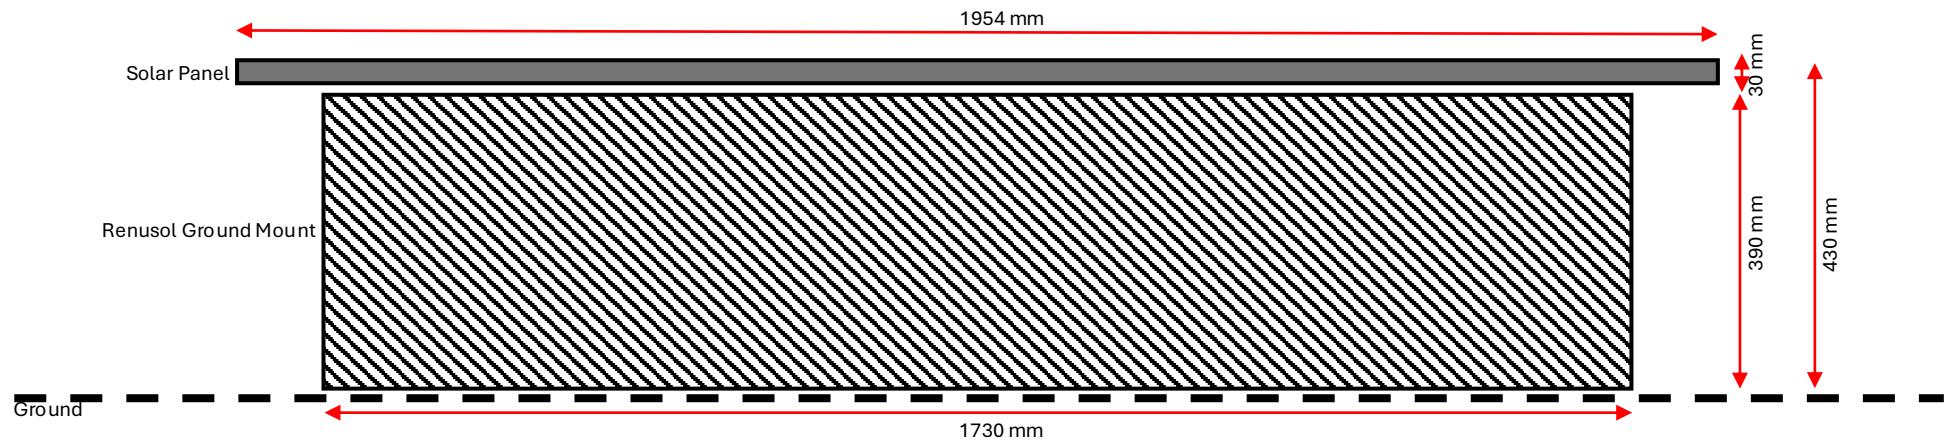


Side Elevation – Individual

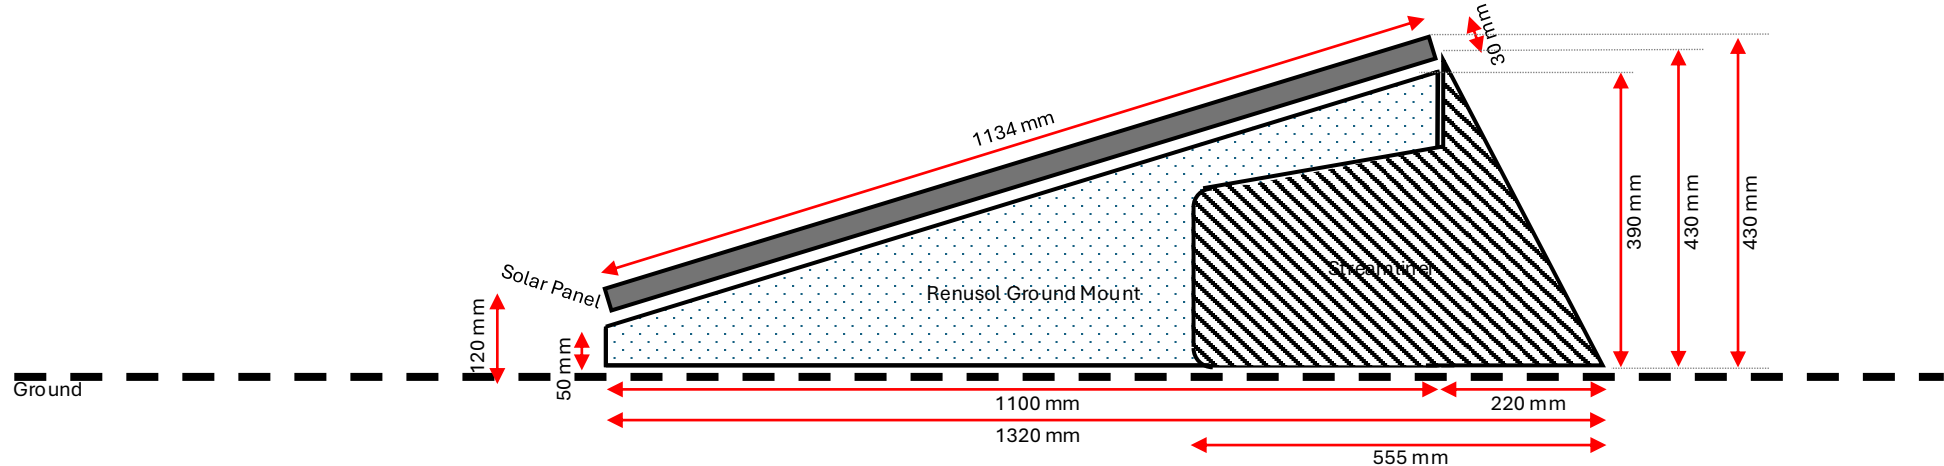


Solar Panel on Ground Mounted Base


Rear Elevation – up to 9 Panels Wide – facing South

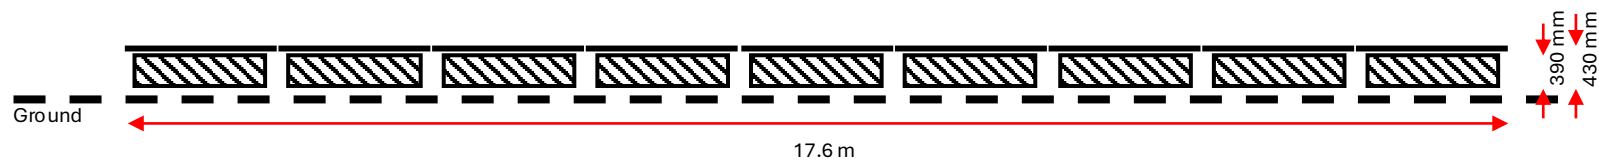

Front Elevation – up to 9 Panels Wide – facing North

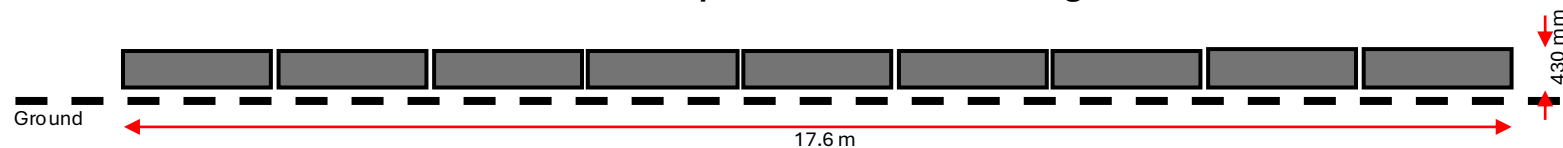

Side Elevation – 5 Rows – facing West

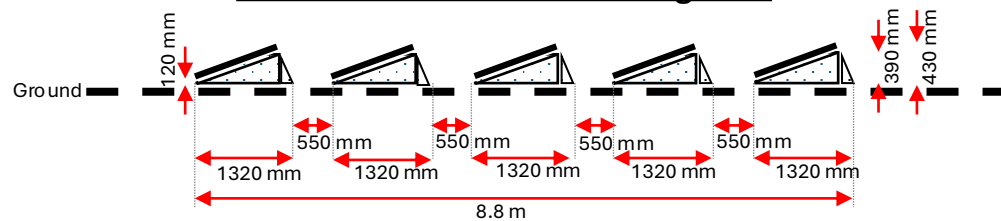

Side Elevation – 5 Rows – facing East

