




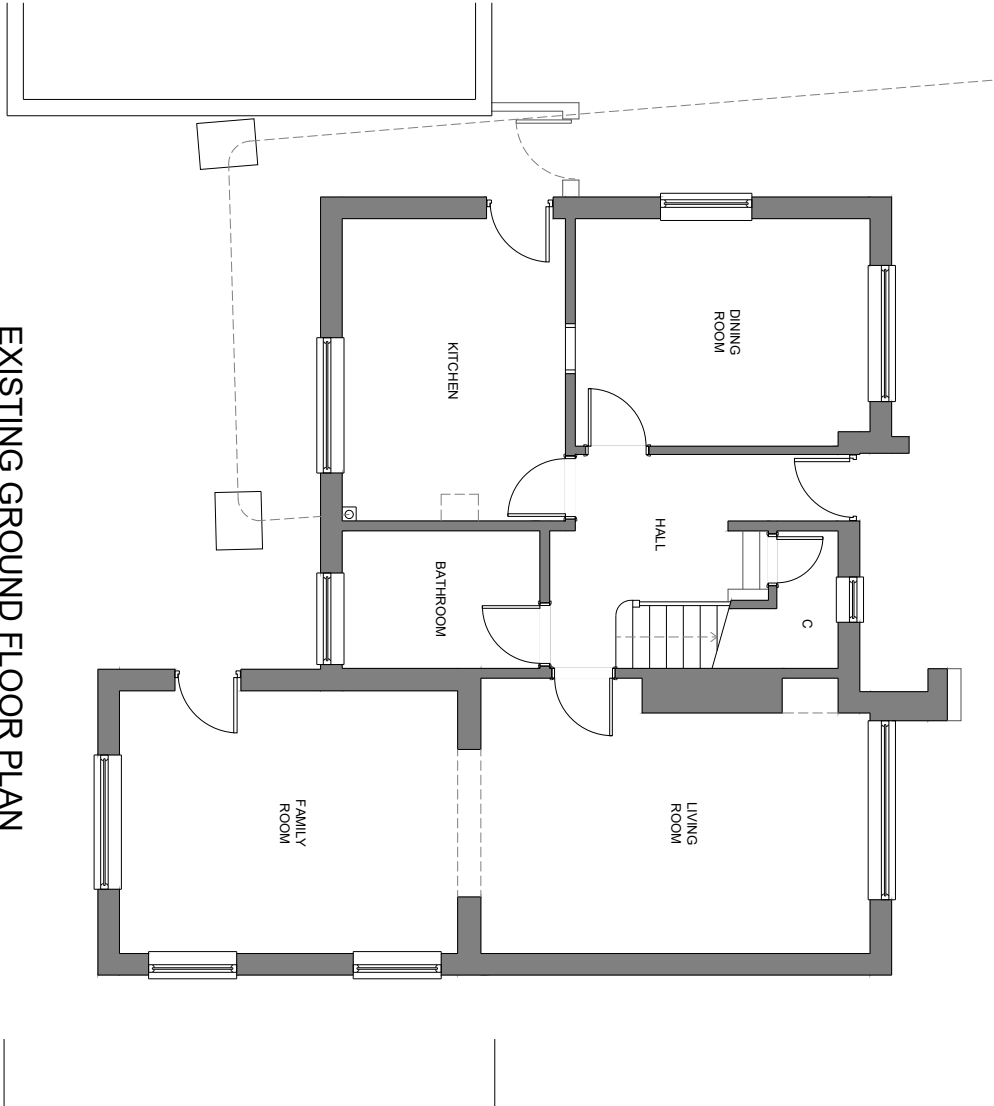


EXISTING GROUND FLOOR PLAN

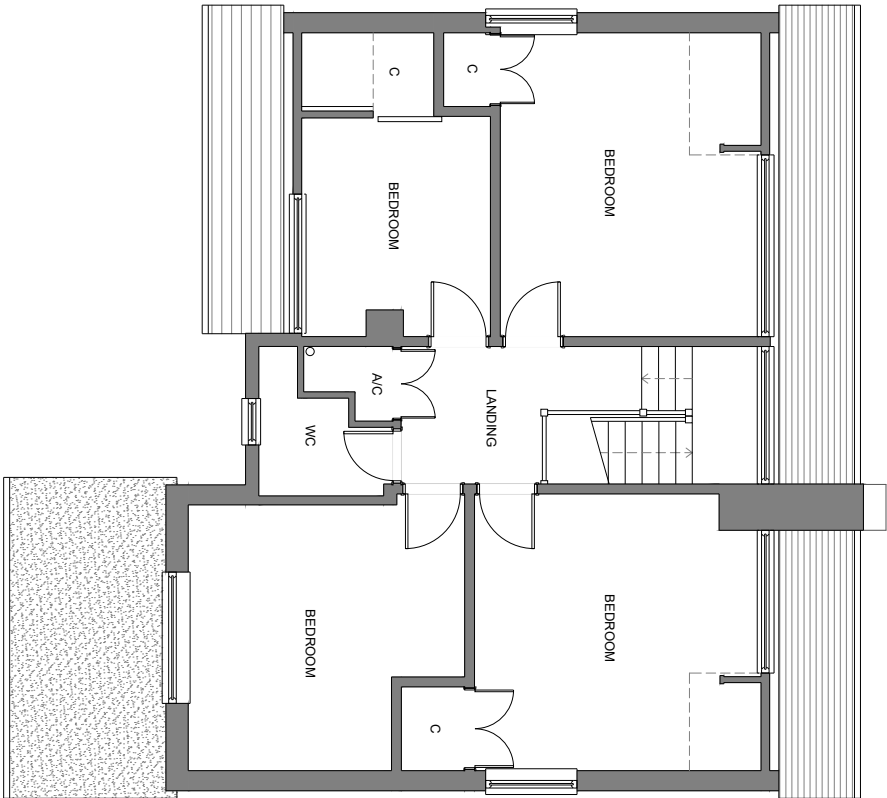

EXISTING FIRST FLOOR PLAN

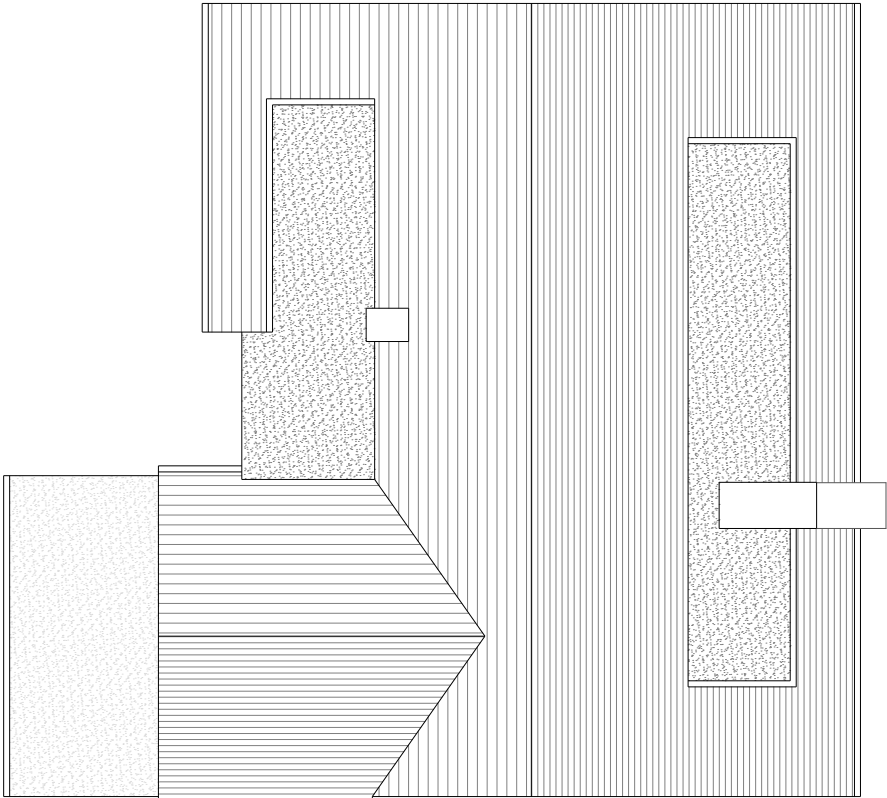

EXISTING ROOF PLAN

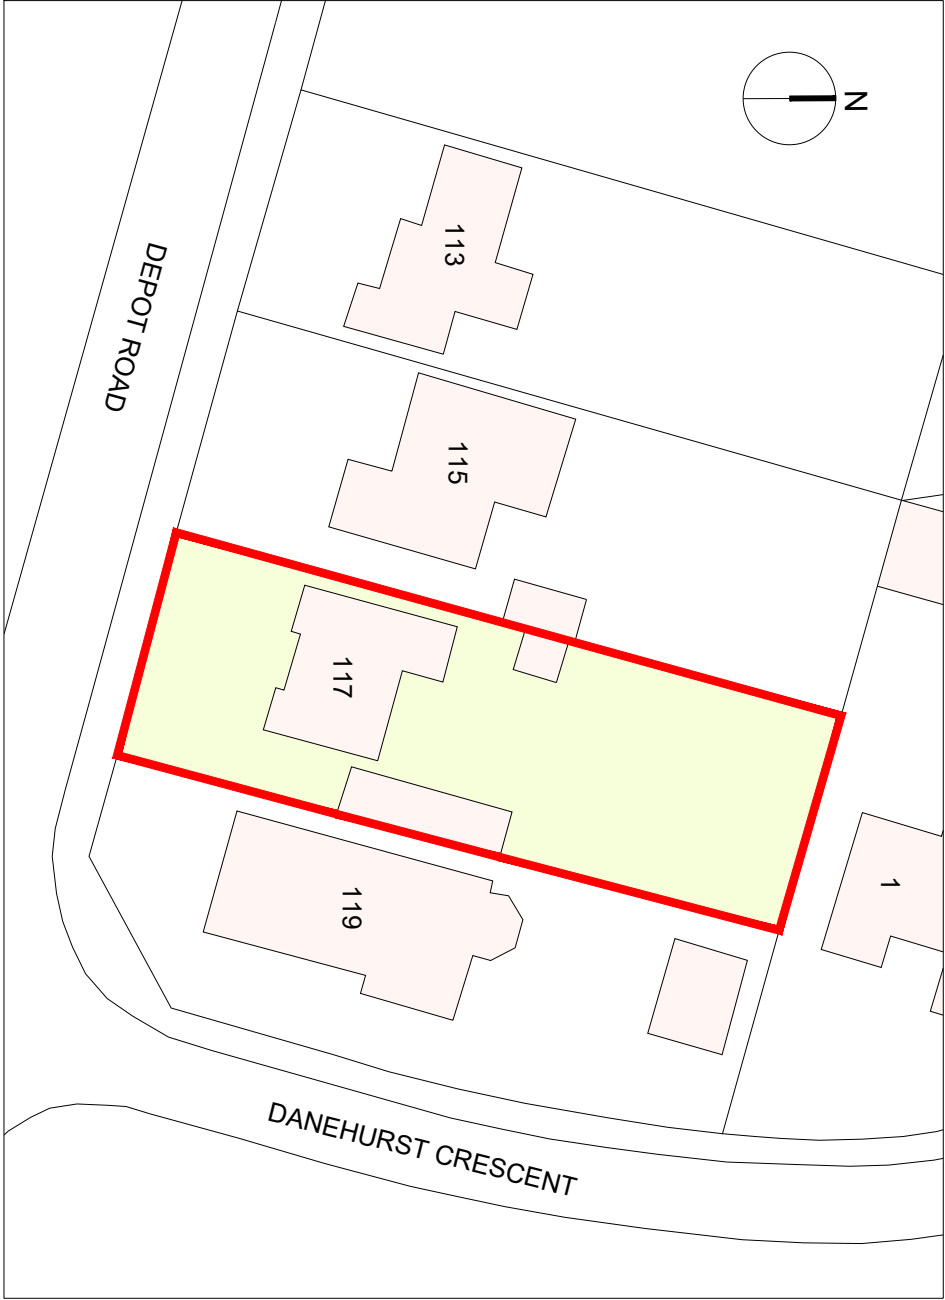

EXISTING BLOCK PLAN 1:500



client:

project title:

drawing title:

MR AND MRS DANIELS

117 DEPOT ROAD, HORSHAM

PROPOSED ALTERATIONS

EXISTING PLANS

mark alford design

architecture

Heatherlands Bracklen Lane Storrington West Sussex RH20 3HS

T: 01903 740033 E: office@markalforddesign.com

drawn by: MSA

date: MAR '26

scale: 1:100 / 1:500 @ A3

issue status: FOR PLANNING CONSENT

drawing number:

25593 / P100

revision:

This drawing may not be used or reproduced without written consent. Copyright reserved

No dimensions to be scaled from this drawing except for Planning purposes.

