




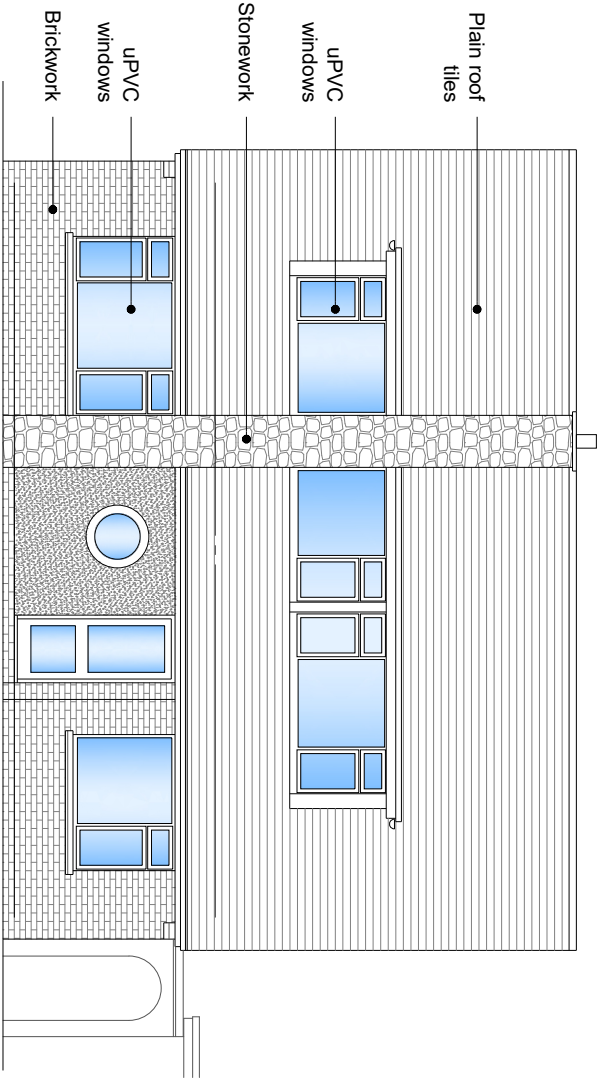


EXISTING FRONT ELEVATION

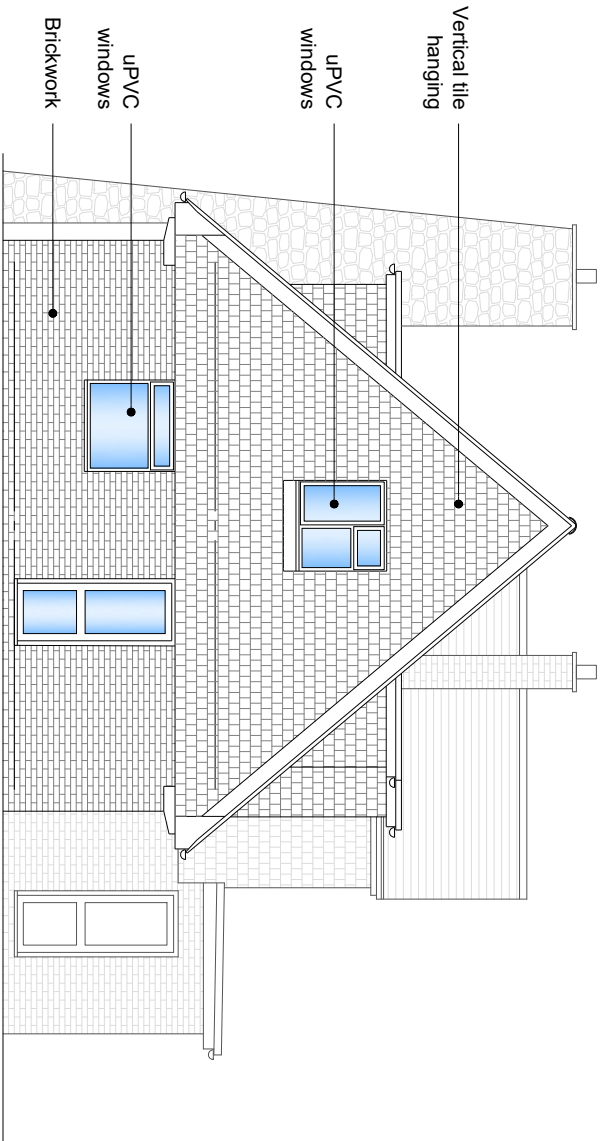

EXISTING SIDE ELEVATION

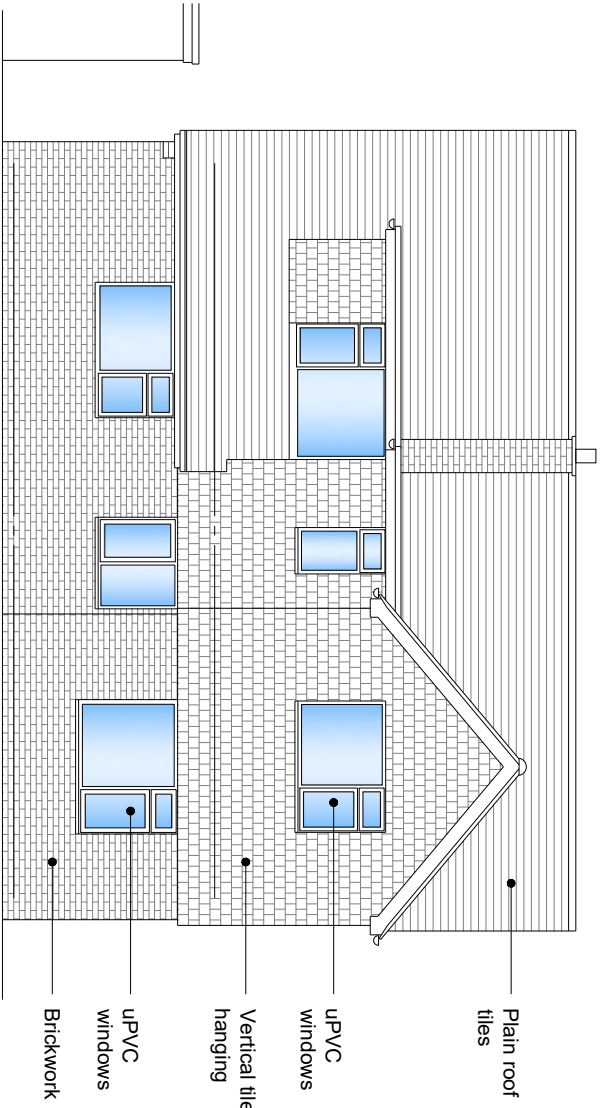

EXISTING REAR ELEVATION

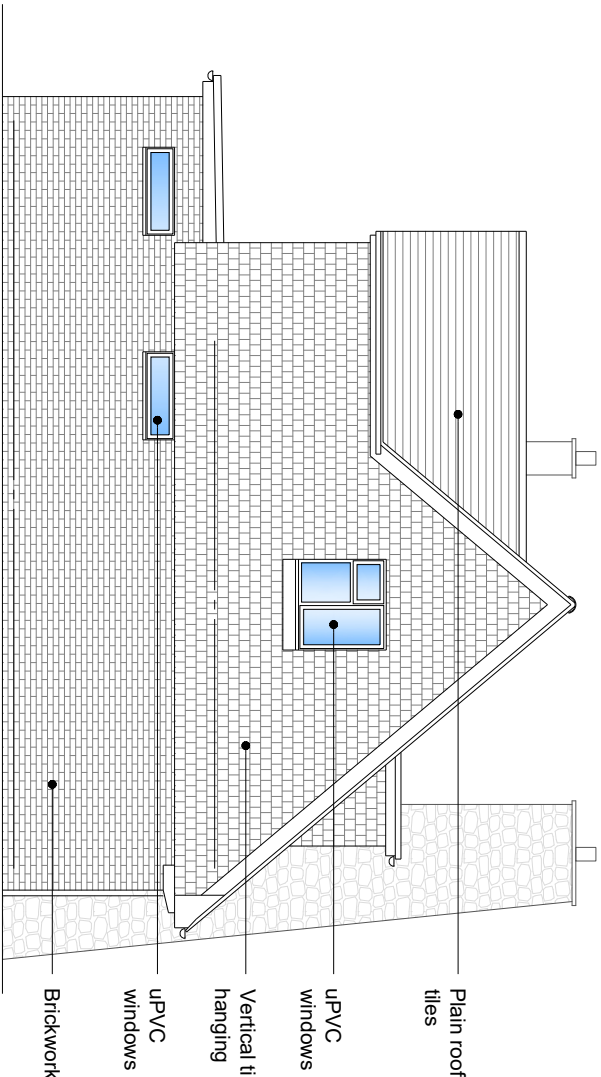

EXISTING SIDE ELEVATION



Scale 1:100



mark alford design
architecture

Heatherlands Bracklen Lane Storrington West Sussex RH20 3HS
T: 01903 740033 E: office@markalforddesign.com

client: MR AND MRS DANIELS
project title: 117 DEPOT ROAD, HORSHAM
PROPOSED ALTERATIONS
drawing title: EXISTING ELEVATIONS

drawn by: MSA date: MAR '26 scale: 1:100 @ A3

issue status: FOR PLANNING CONSENT

drawing number: 25593 / P101 revision:

This drawing may not be used or reproduced without written consent. Copyright reserved
No dimensions to be scaled from this drawing except for Planning purposes.