




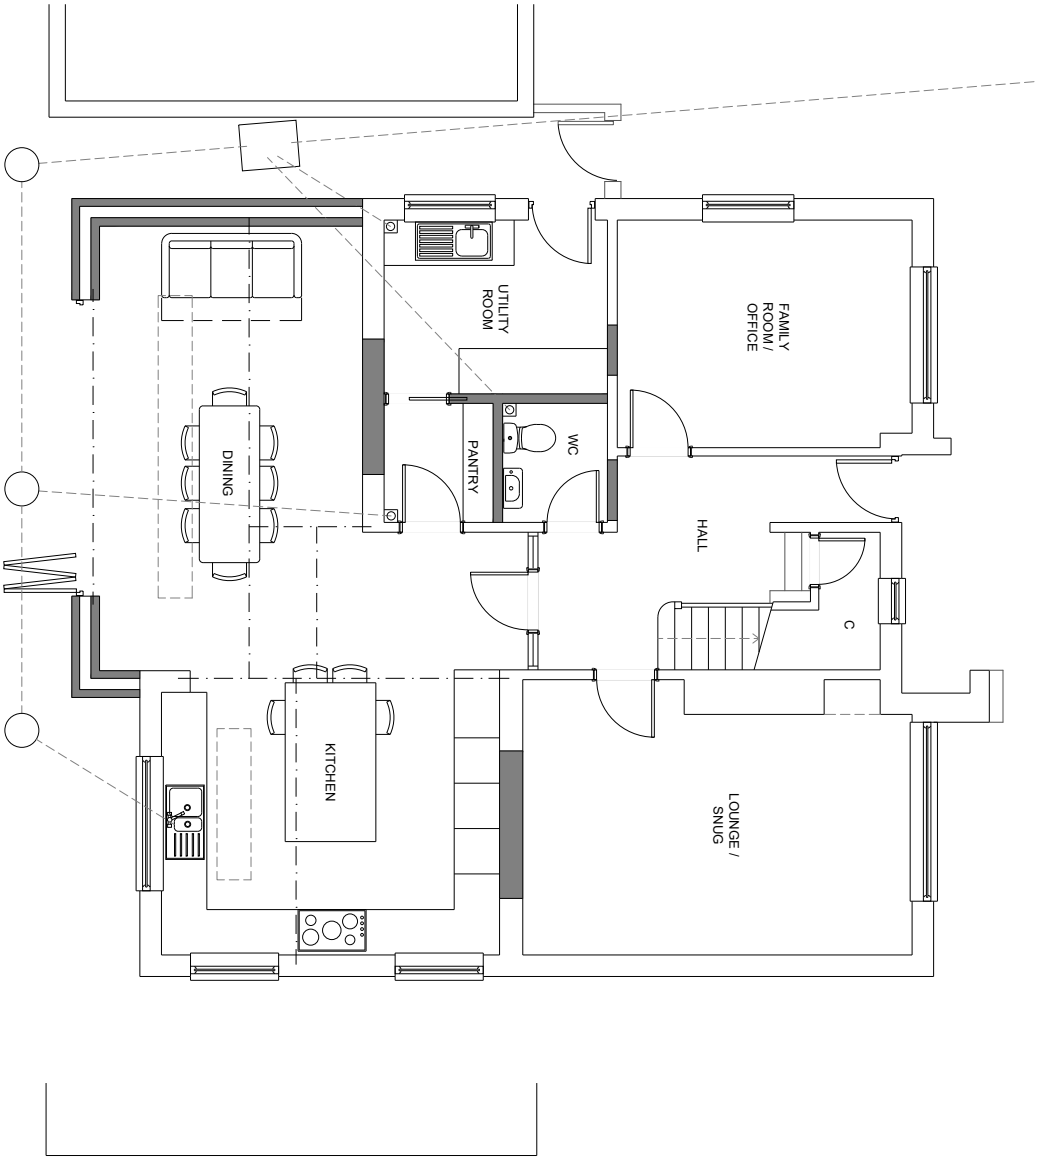


PROPOSED GROUND FLOOR PLAN

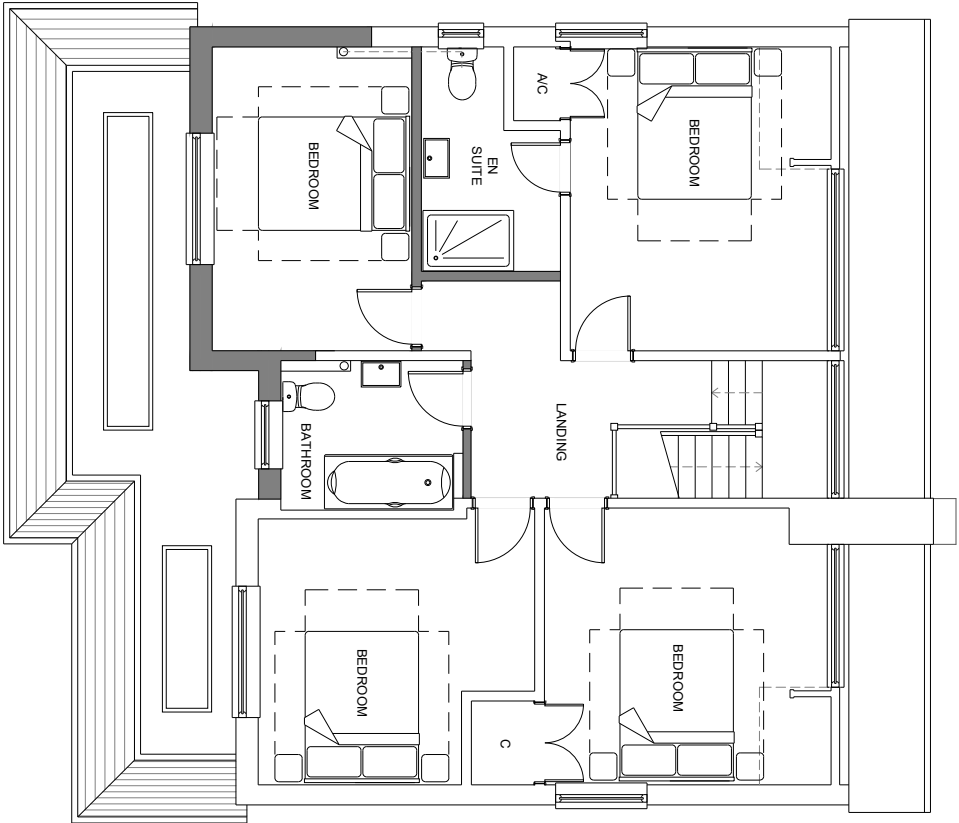

PROPOSED FIRST FLOOR PLAN

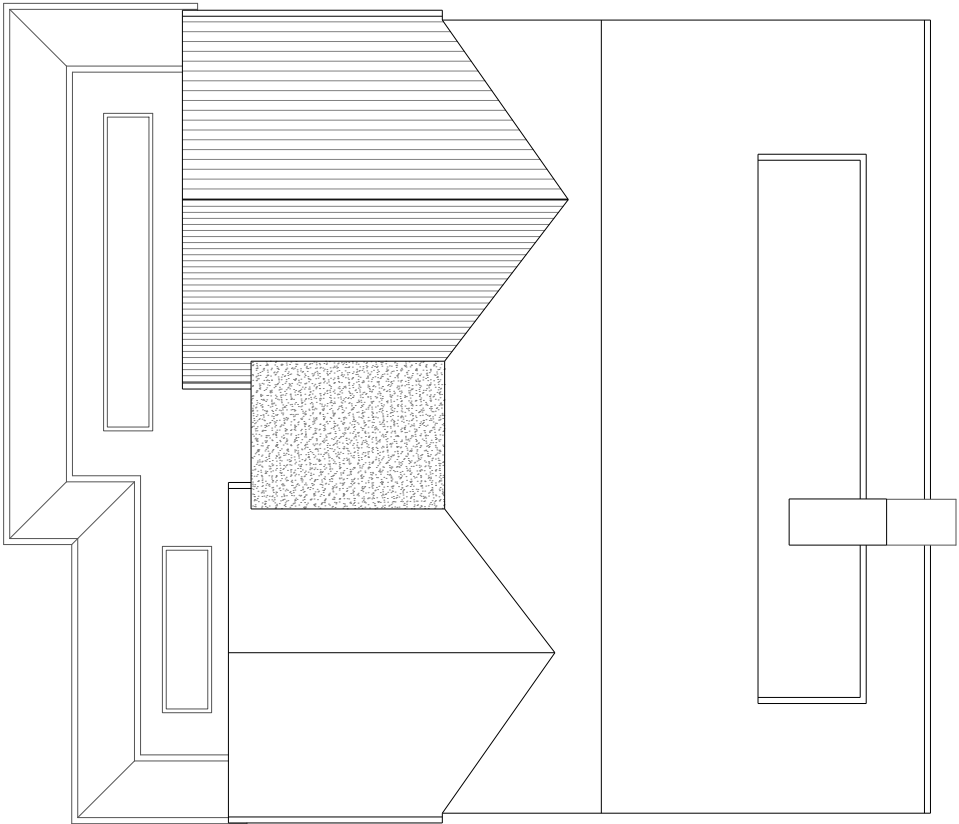

PROPOSED ROOF PLAN

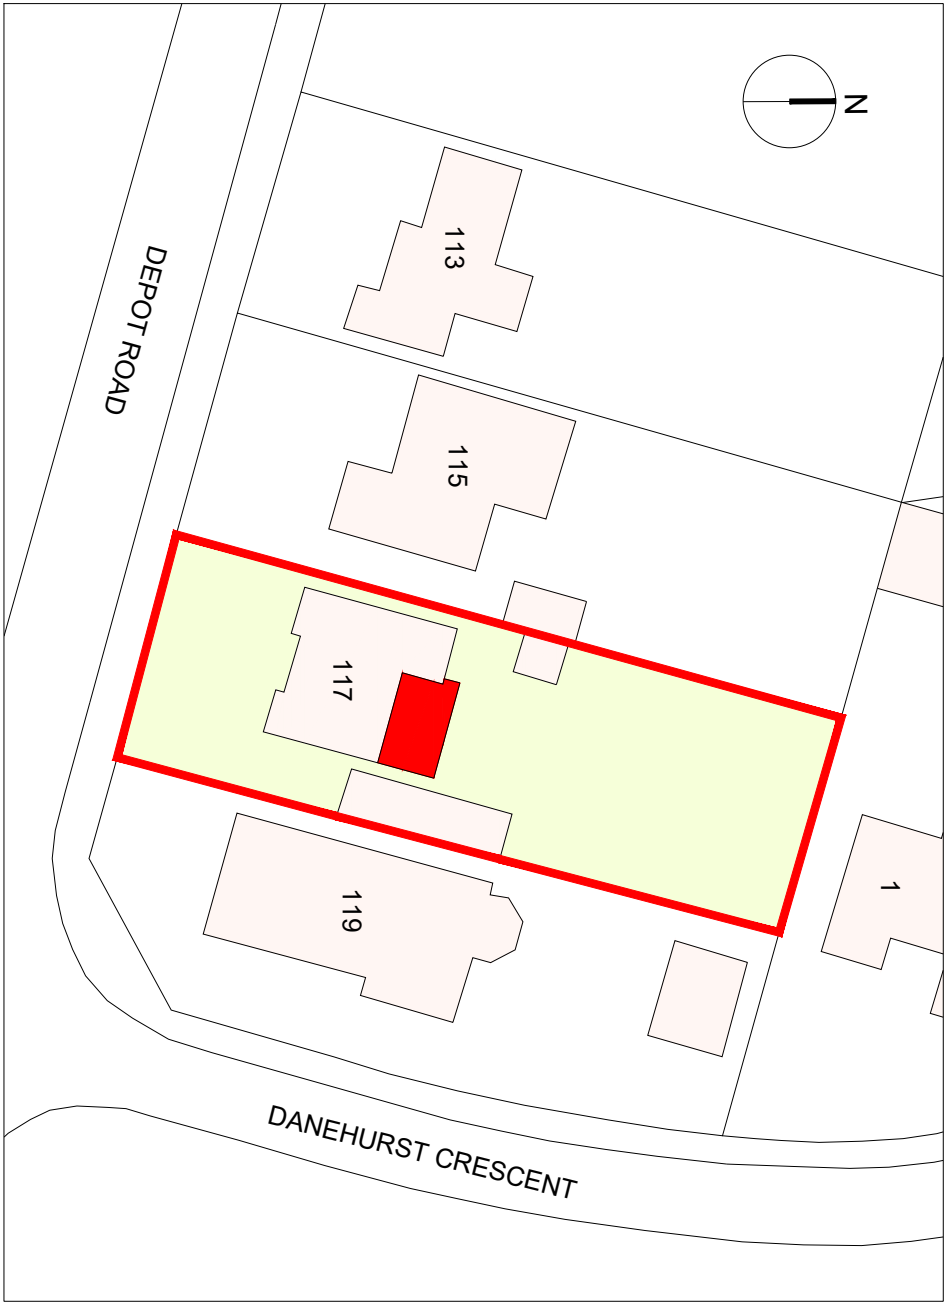

PROPOSED BLOCK PLAN 1:500



mark alford design architecture

Heatherlands Bracklen Lane Storrington West Sussex RH20 3HS
T: 01903 740033 E: office@markalforddesign.com

client: MR AND MRS DANIELS

project title: 117 DEPOT ROAD, HORSHAM
PROPOSED ALTERATIONS

drawing title: PROPOSED PLANS

drawn by: MSA date: MAR '26 scale: 1:100 / 1:500 @ A3

issue status: FOR PLANNING CONSENT

drawing number: 25593 / P102 revision:

This drawing may not be used or reproduced without written consent. Copyright reserved
No dimensions to be scaled from this drawing except for Planning purposes.

