


Notes


THIS DRAWING READ IN CONJUNCTION WITH :

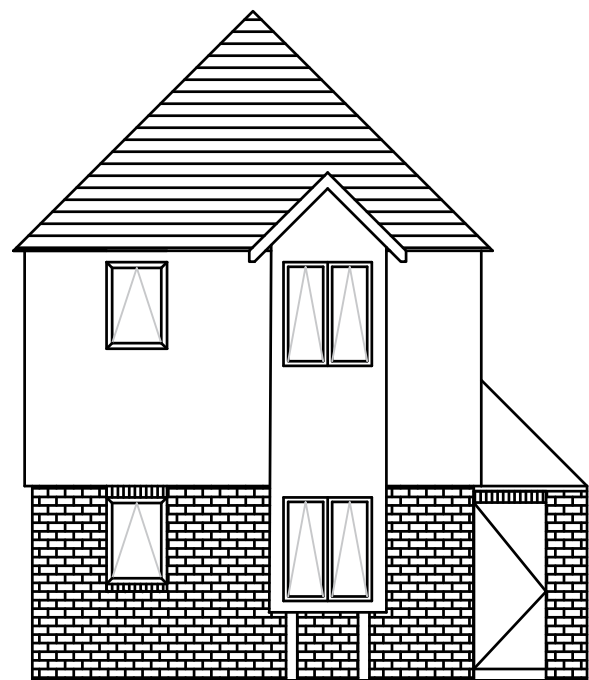


Front Elevation



Right-Hand Side Elevation

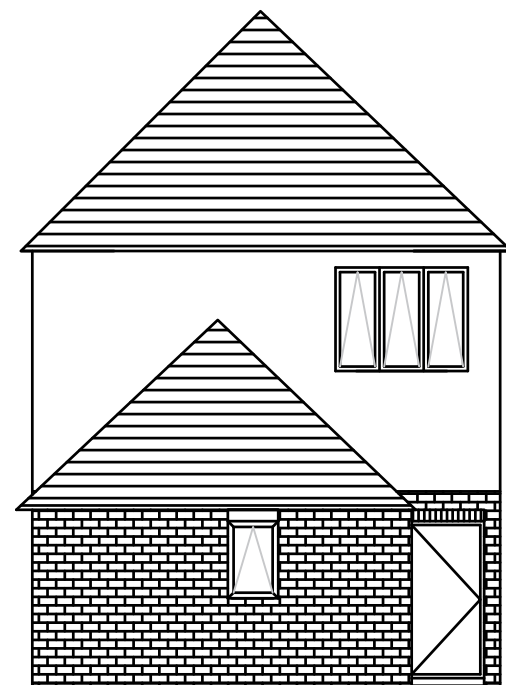


Rear Elevation

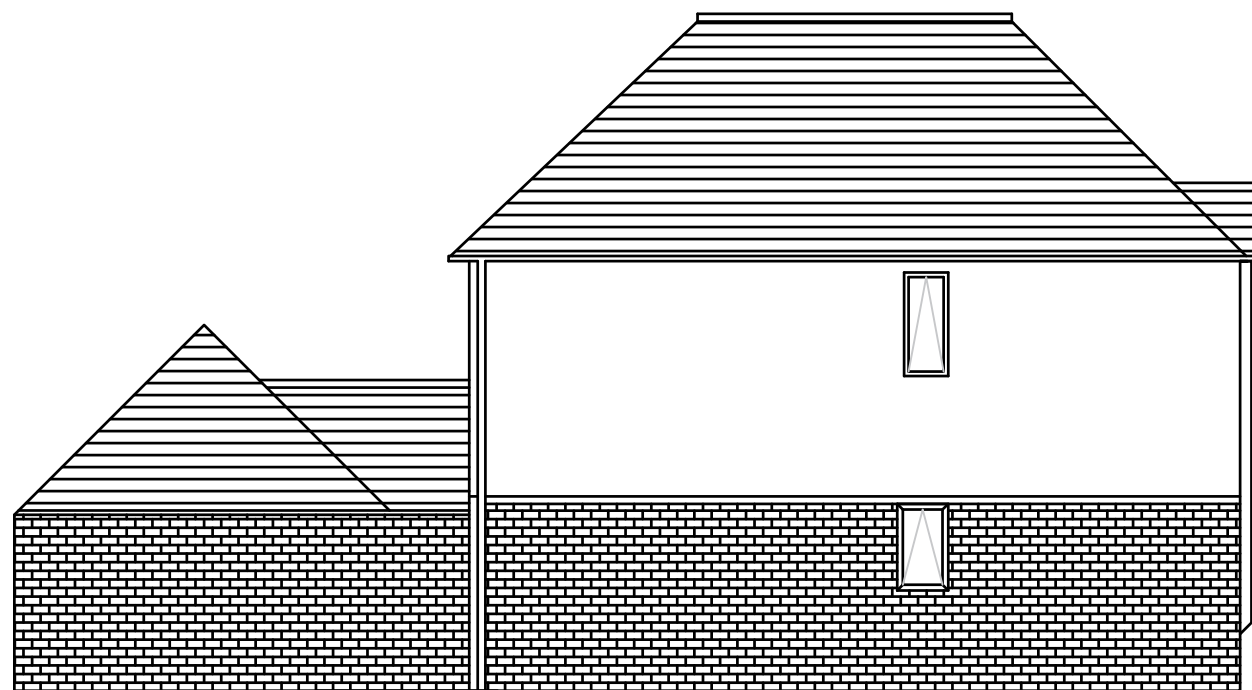

Left-Hand Side Elevation

Existing Elevation of Flat Block & Office

Scale 1:100 @ A3

 

1:100

Rev	Description	Date	Dr by	App by
original by	date created		approved by	
GH	07/2021		AHR	



client
FirstPort Retirement Property Services

project
Wheelwights, West Chillington

drawing
Existing Elevation of Flat Block & Office

project number	scale	
2021.00016.050	1:100	@A3
drawing number	rev	issue status
003	A	For Planning

This drawing is to be read in conjunction with all related drawings. All dimensions must be checked and verified on site before commencing any work or producing shop drawings. The originator should be notified immediately of any discrepancy. This drawing is copyright and remains the property of AHR.