



Notes

THIS DRAWING READ IN CONJUNCTION WITH :

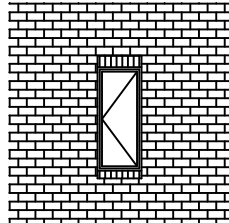


Proposed Window Type 1 (1:100)

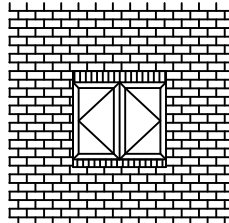

Proposed Window Type 2 (1:100)

The existing windows are to be replaced with a double glazed foil laminate brown colour uPVC windows and doors, colour to match existing on site. The windows shall comprise of side hung windows.

Rev	Description	Date	Dr by	App by
original by	date created		approved by	
GH	07/2021		AHR	

 


client
FirstPort Retirement Property Services

project
Wheelwights, West Chillington

drawing
Proposed Elevation of Flat Block & Office

project number	scale	
2021.00016.050	1:100	@A3
drawing number	rev	issue status
005	A	For Planning


This drawing is to be read in conjunction with all related drawings. All dimensions must be checked and verified on site before commencing any work or producing shop drawings. The originator should be notified immediately of any discrepancy. This drawing is copyright and remains the property of AHR.

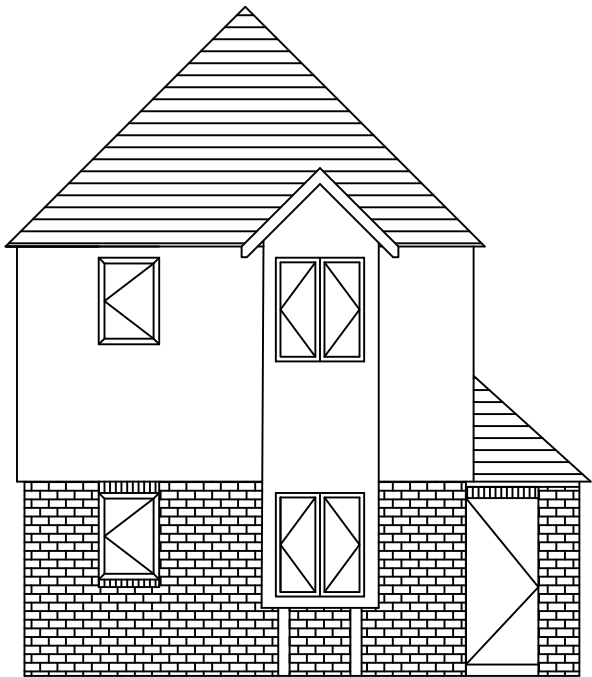


Front Elevation



Right-Hand Side Elevation

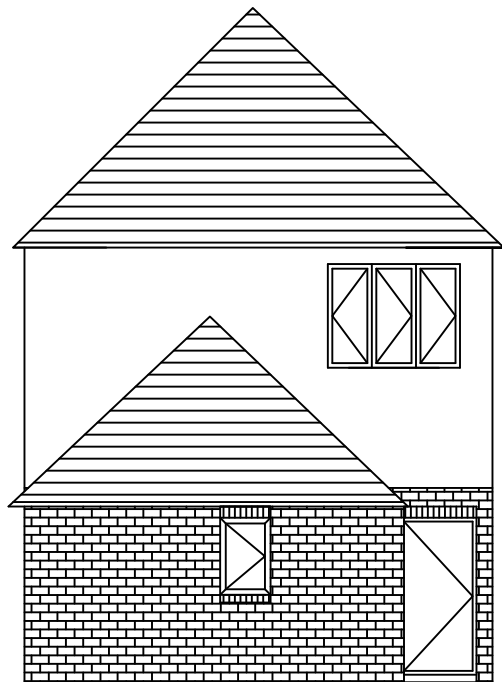

Rear Elevation

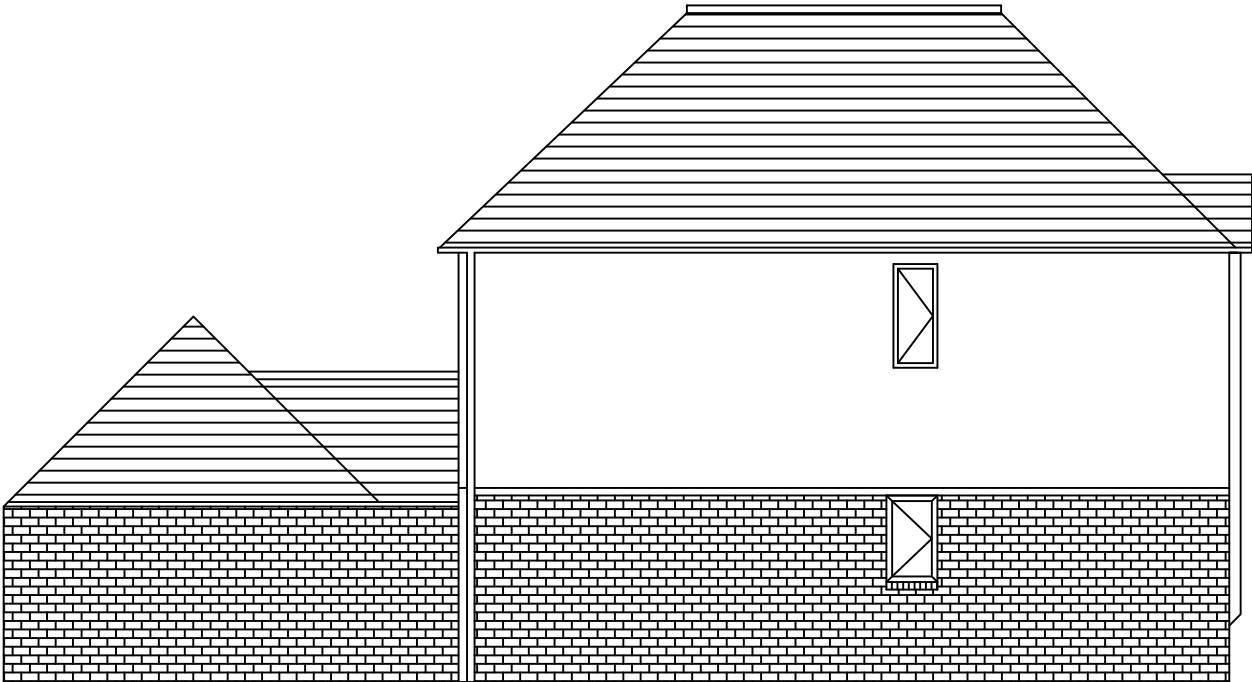

Left-Hand Side Elevation

Proposed Elevation of Flat Block & Office

Scale 1:100 @ A3

