




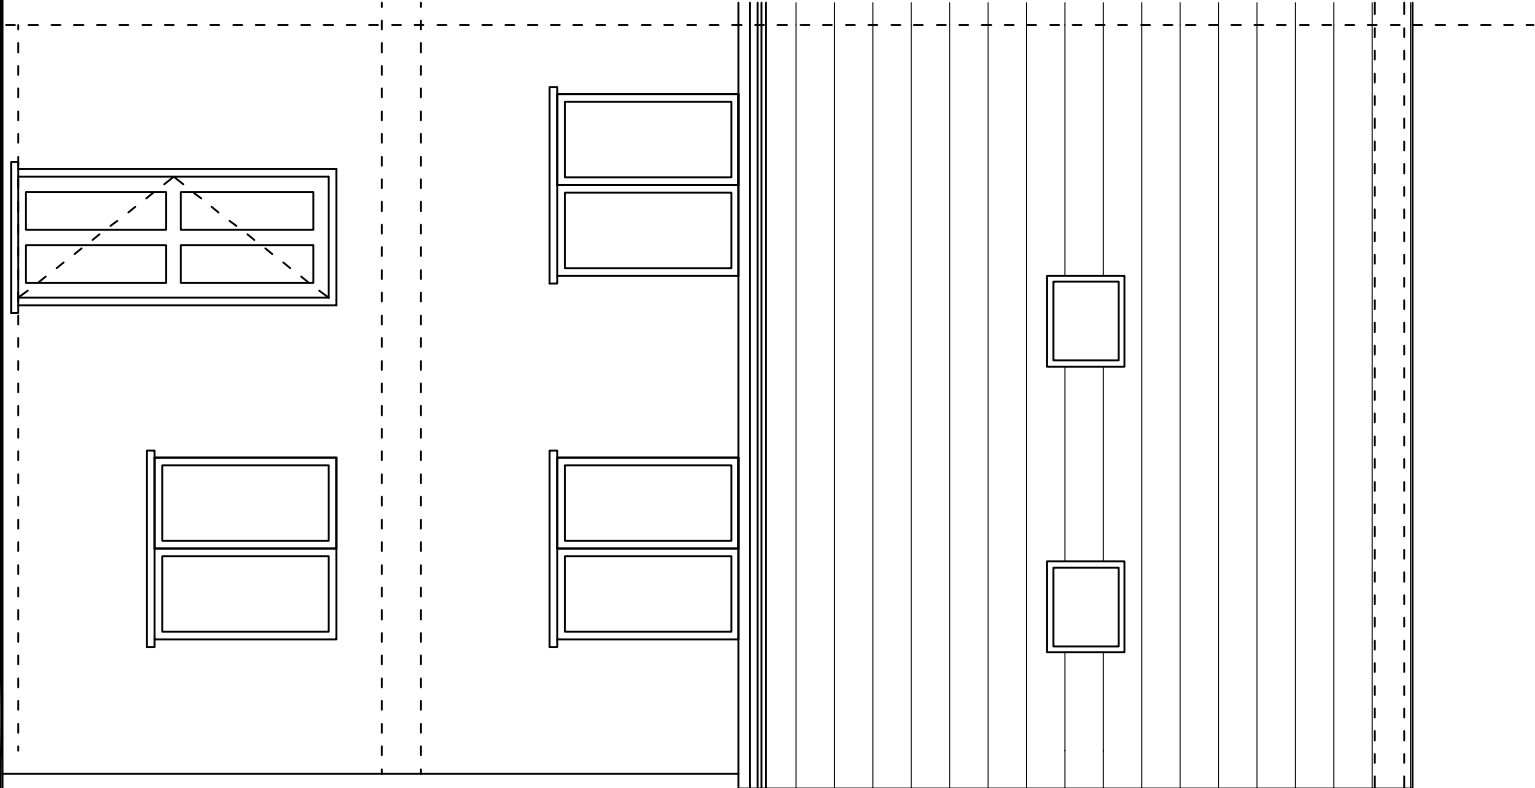

Proposed Front Elevation

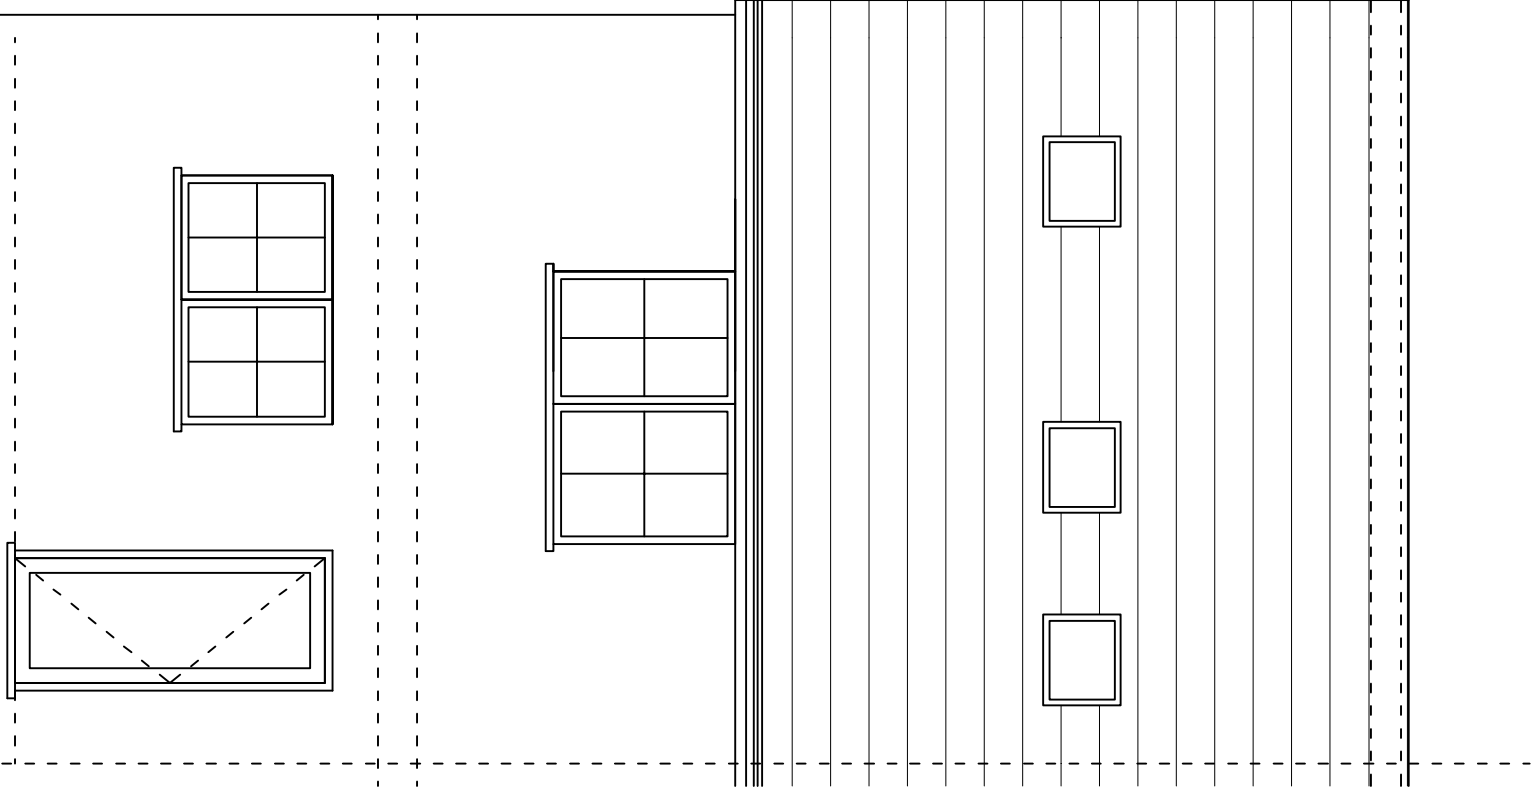

Proposed Rear Elevation

 

STUKENBERG ARCHITECTURAL DESIGN
17 Lindfield Close BN2 8AP
Salidean, East Sussex

11 Banfield Gardens , Henfield

Proposed Elevations

Drawing No 201

Scale 1:50 on A3 paper

Please do not scale off the plans, any critical sizes to be measured on site