




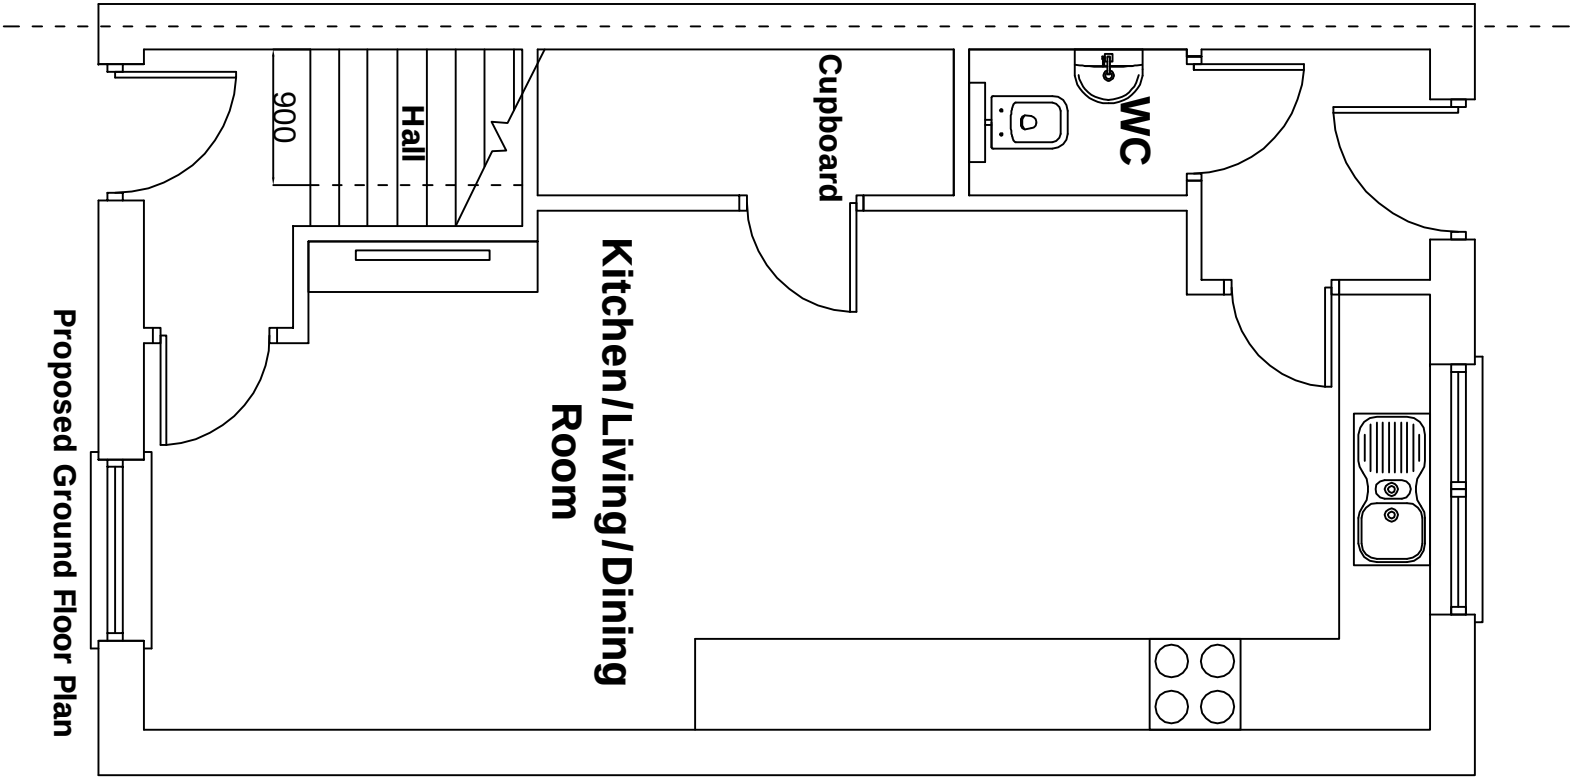


Proposed Ground Floor Plan

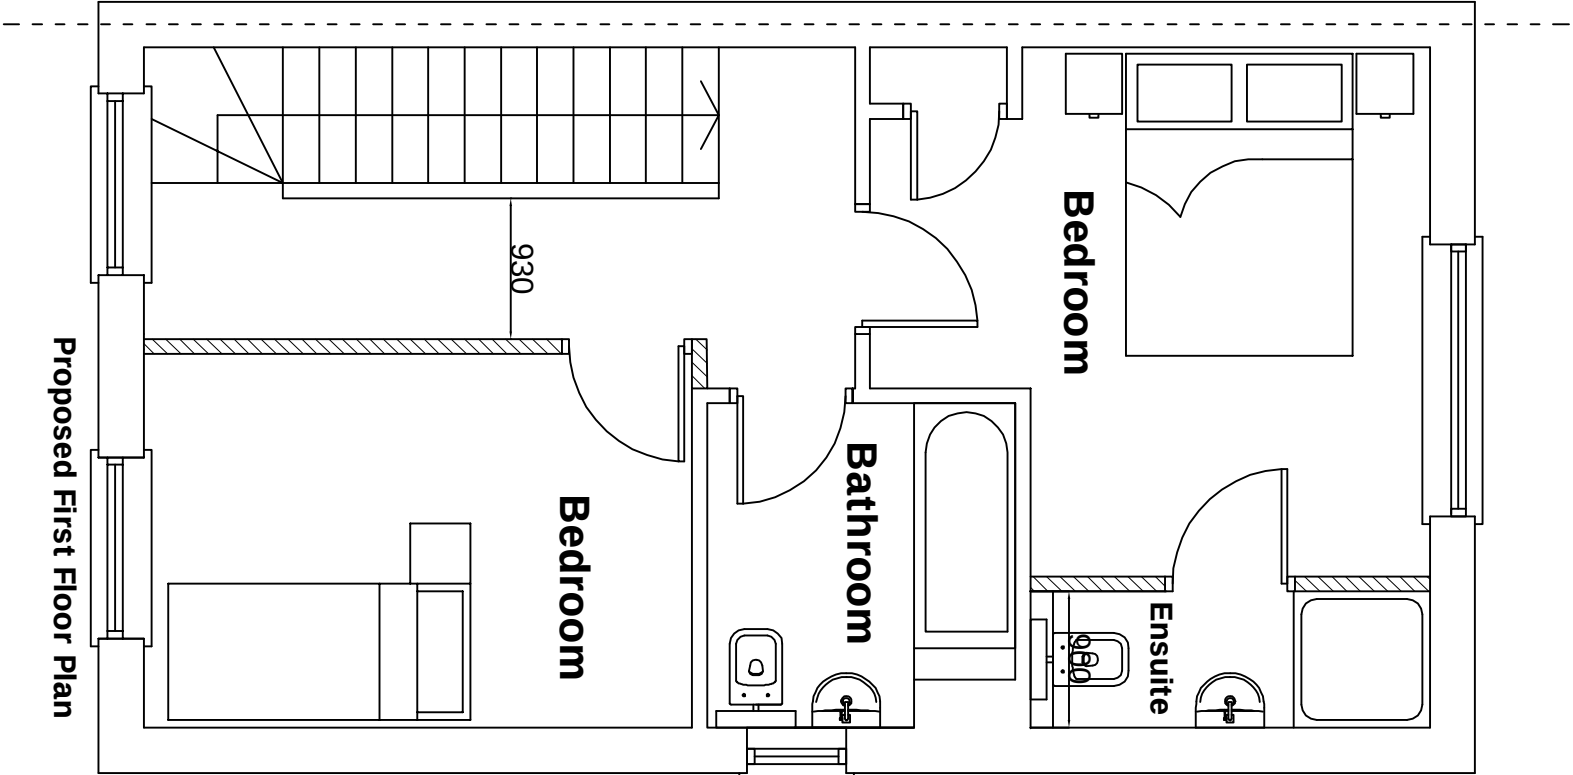

Proposed First Floor Plan

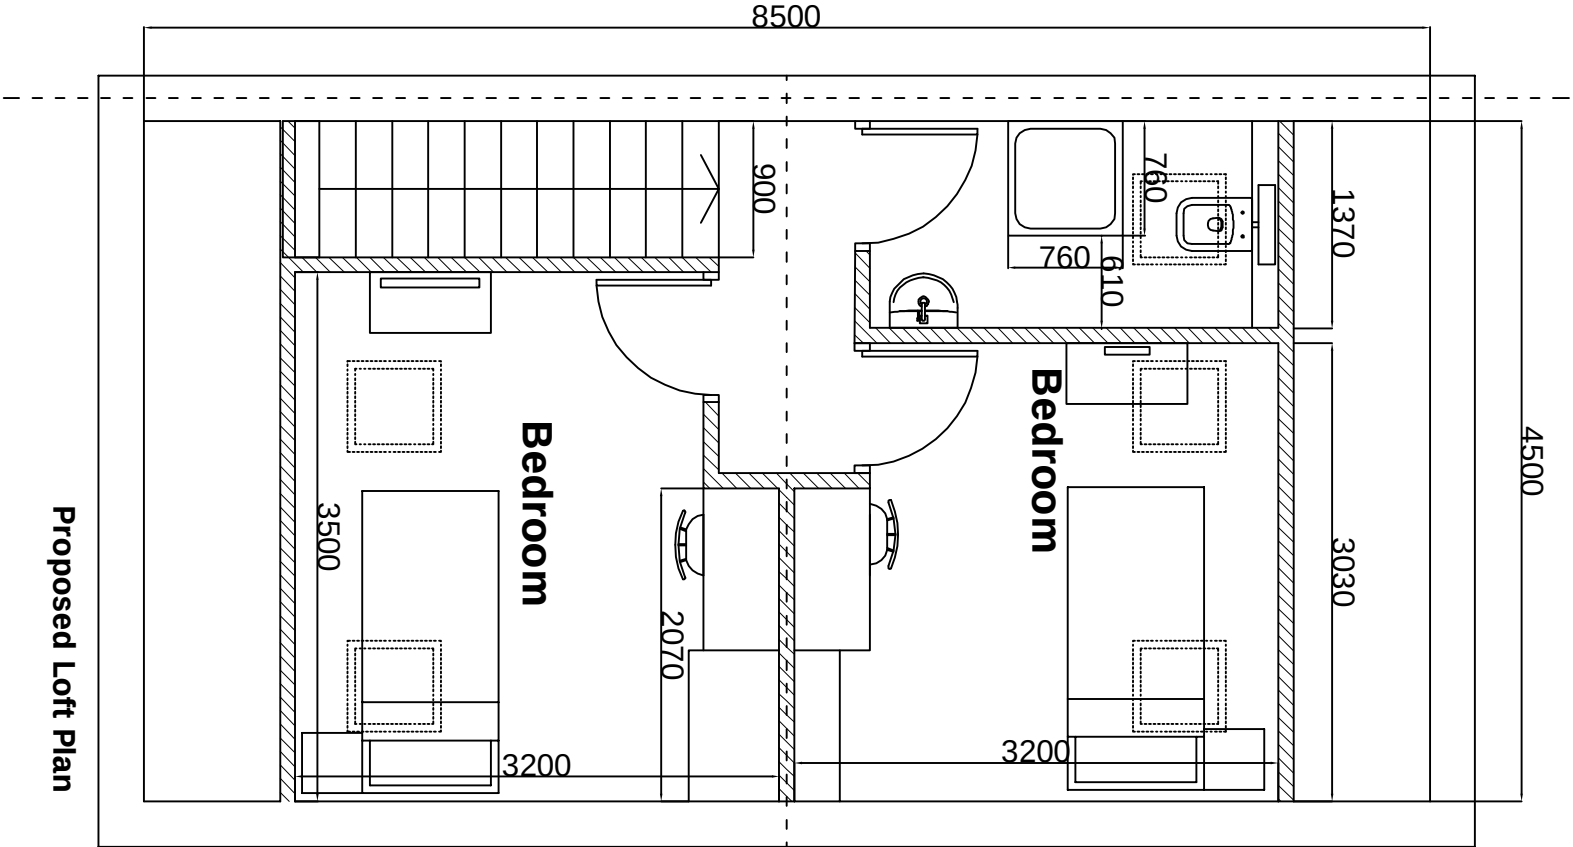

Proposed Loft Plan

 

STUKENBERG ARCHITECTURAL DESIGN
17 Lindfield Close BN2 8AP
Saltdan, East Sussex

11 Banfield Gardens , Henfield

Proposed Plans	
Drawing No 200	Scale 1:50 on A3 paper
Please do not scale off the plans, any critical sizes to be measured on Site	