




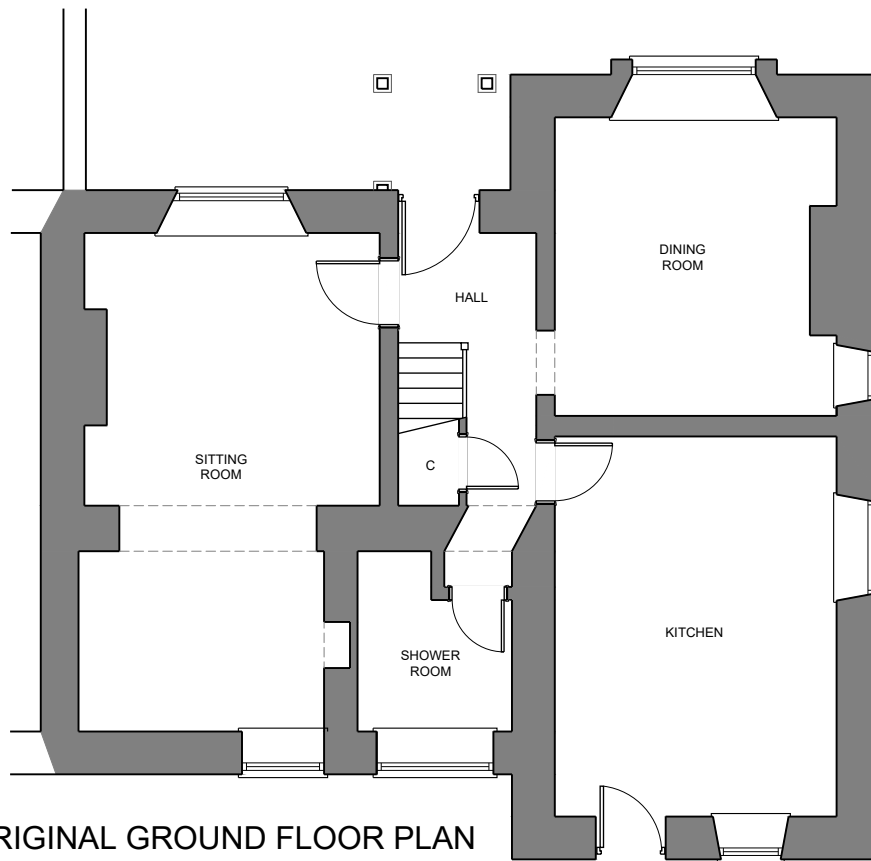

ORIGINAL GROUND FLOOR PLAN

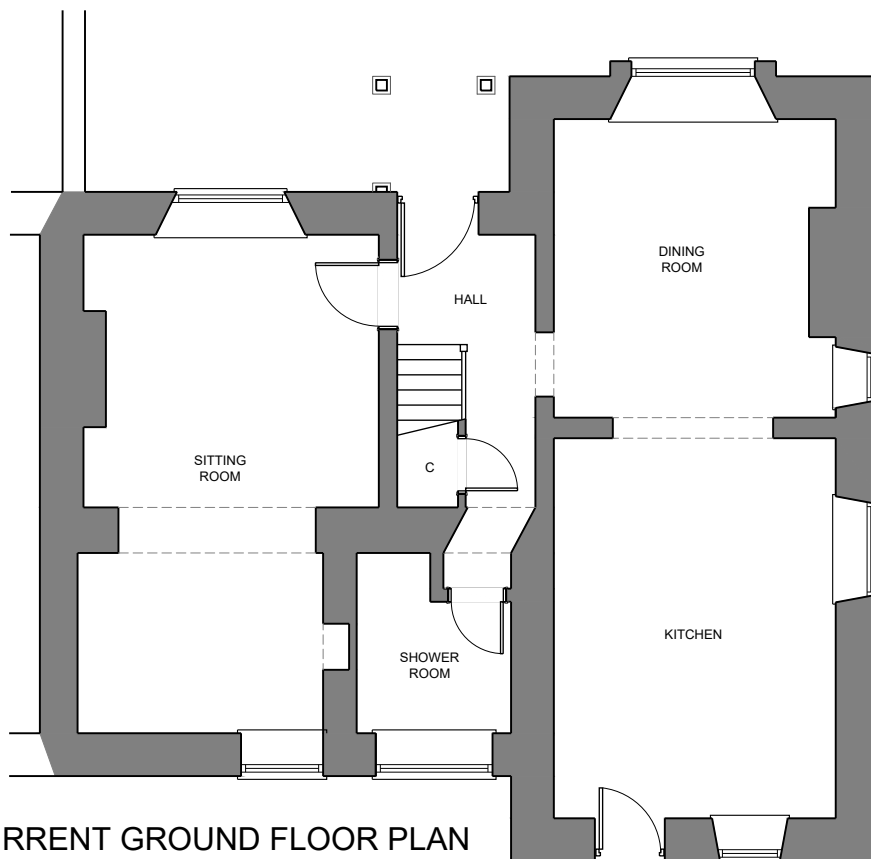

CURRENT GROUND FLOOR PLAN

 

Scale 1:100



mark alford design architecture

Heatherlands Bracken Lane Storrington West Sussex RH20 3HS
T: 01903 740033 E: office@markalforddesign.com

client: MR J GORST

project title: STONE HOUSE, WEST CHILTINGTON
PROPOSED WALL OPENING

drawing title: ORIGINAL AND CURRENT FLOOR PLANS

drawn by: MSA date: DEC '25 scale: 1:100 @ A4

issue status: FOR LISTED BUILDING CONSENT

drawing number: **25596 / LB100** revision:

This drawing may not be used or reproduced without written consent. Copyright reserved
No dimensions to be scaled from this drawing except for Planning purposes.