


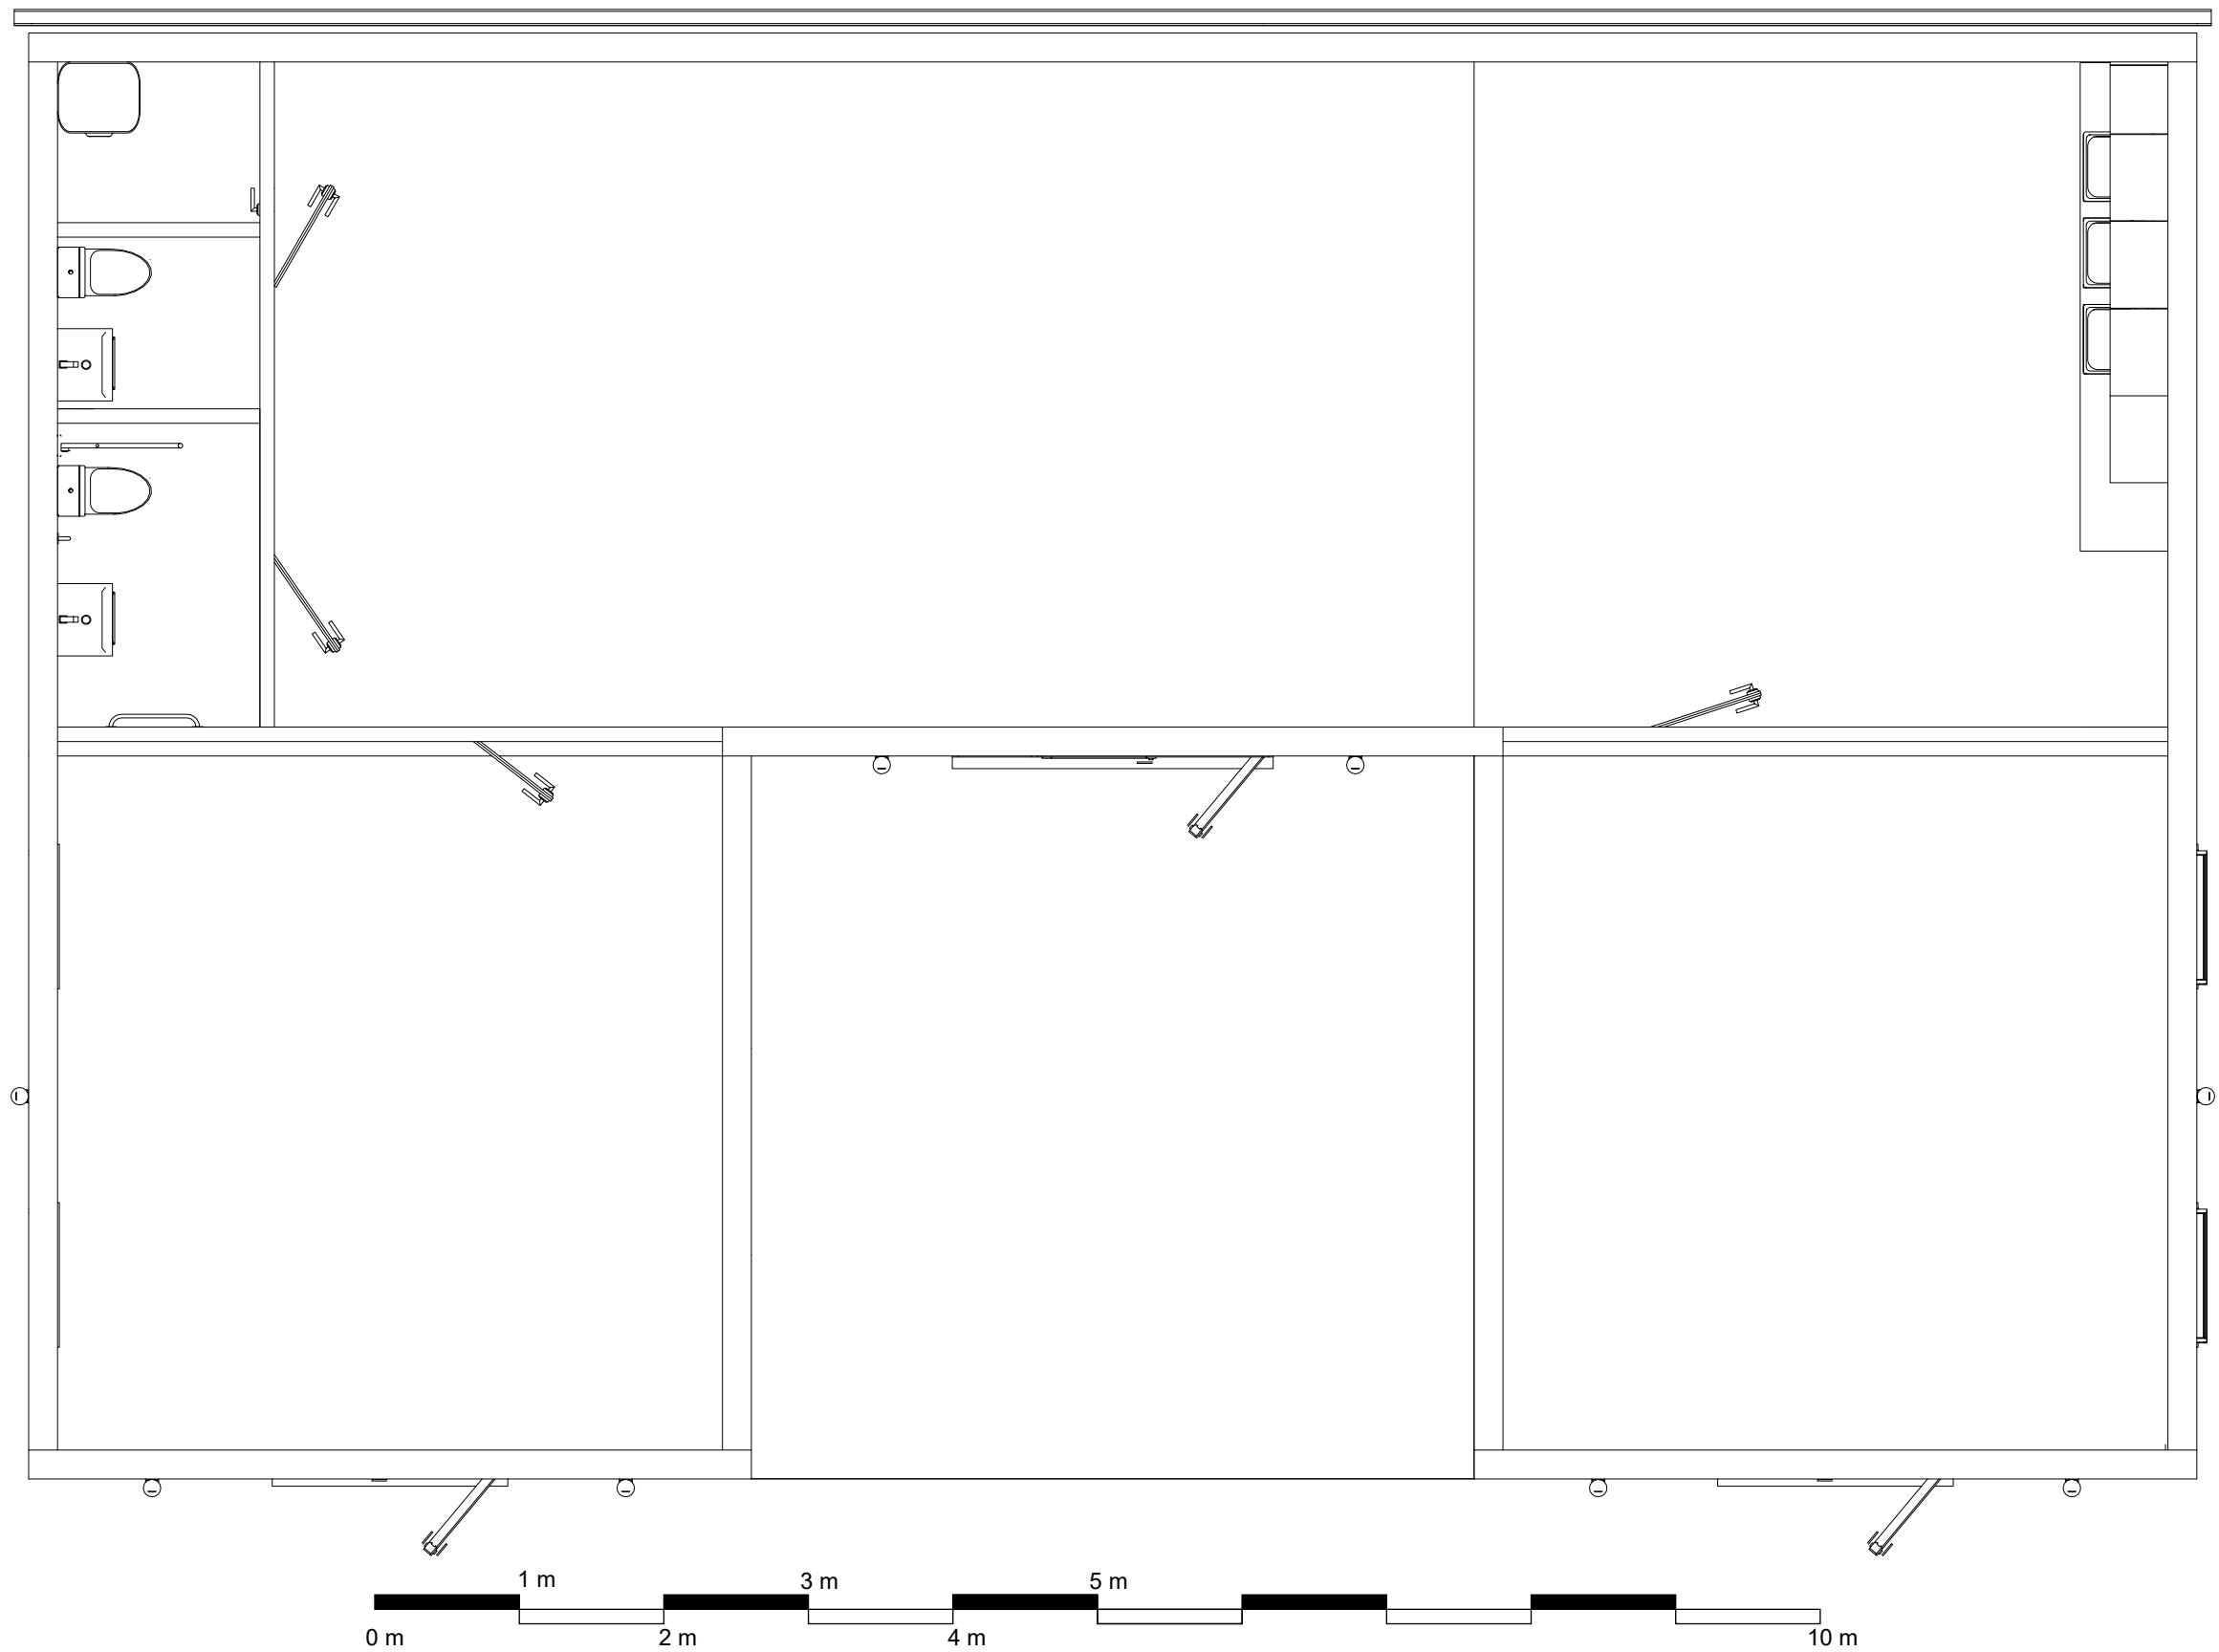

Floor Plan

252233 Muntham School Therapy Center

Scale 1:50 @ A3