


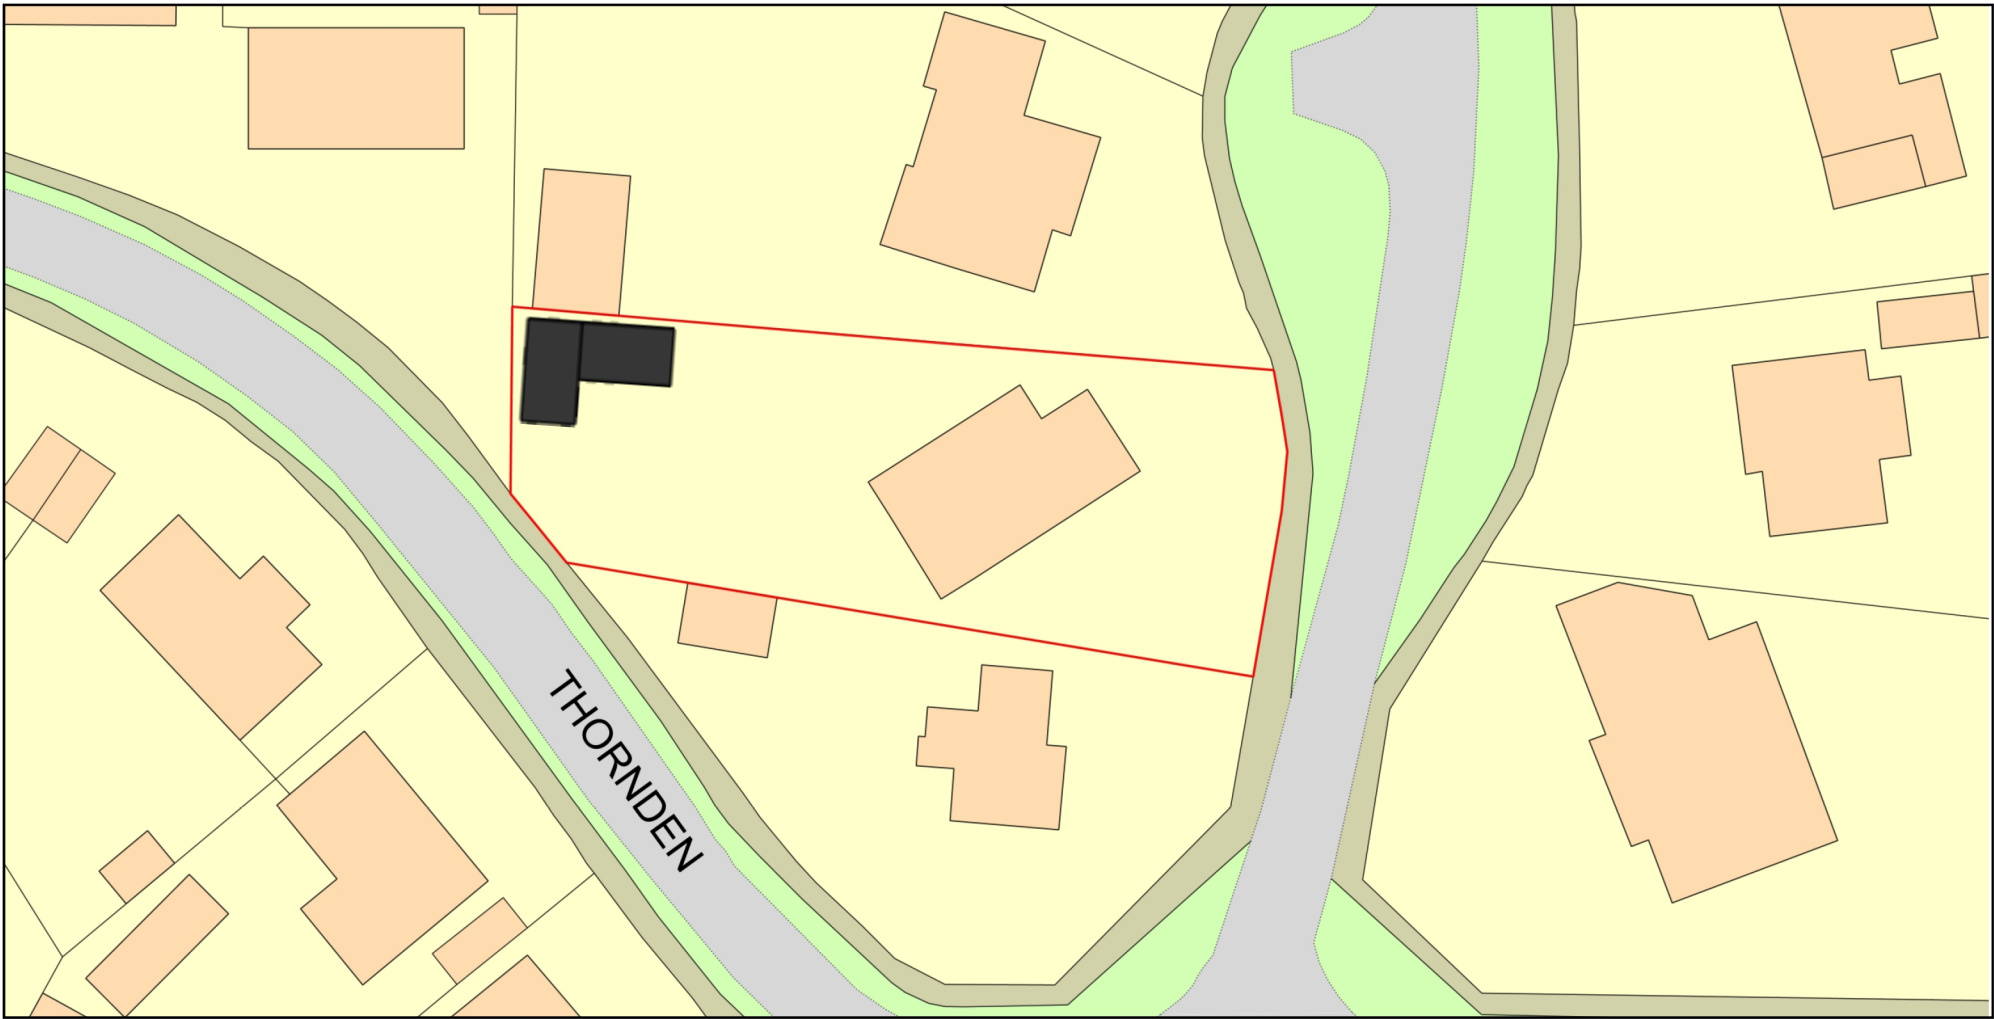

DRAWING TITLE Mobile home Proposed site plan	17 THORNDEN, COWFOLD, HORSHAM, RH13 8AG					The copyright of these drawings are owned by VIZARCHi Architecture & Visualization LTD. Drawings must not be reproduced, copied or dealt with in any manner which infringes the exclusive rights without prior written consent.	VIZARCHi ARCHITECTURE & VISUALIZATION	
	DATE 20 September 2026	SCALE 1:500	PAGE NO 06	STATUS Planning Drawings	CLIENT Mrs A. Stokes		22 First Avenue, BN9 9HT Newhaven United Kingdom alperen@vizarchi.co.uk 07495 734425	