


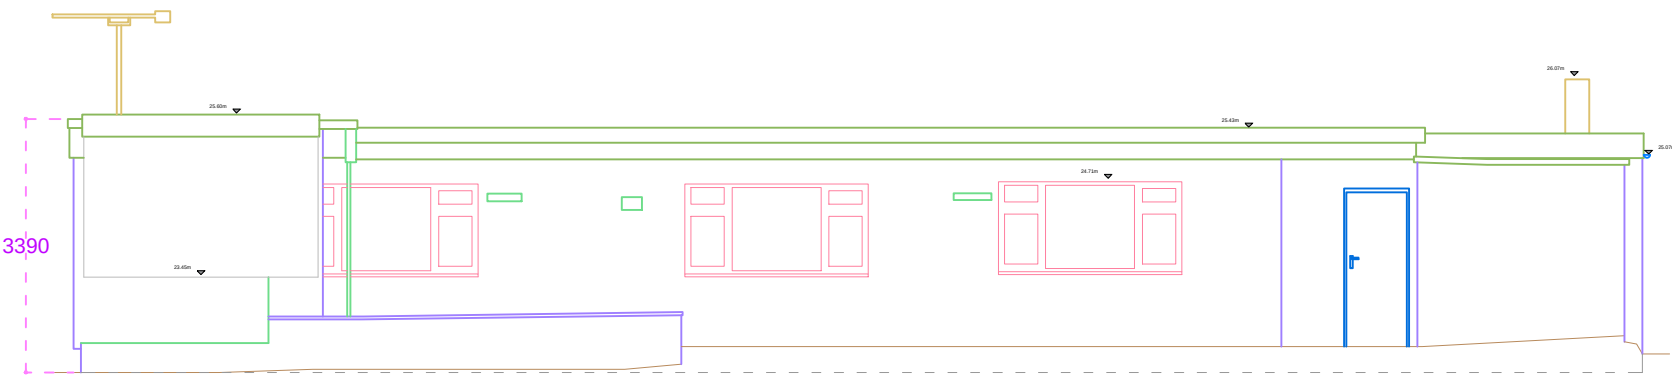


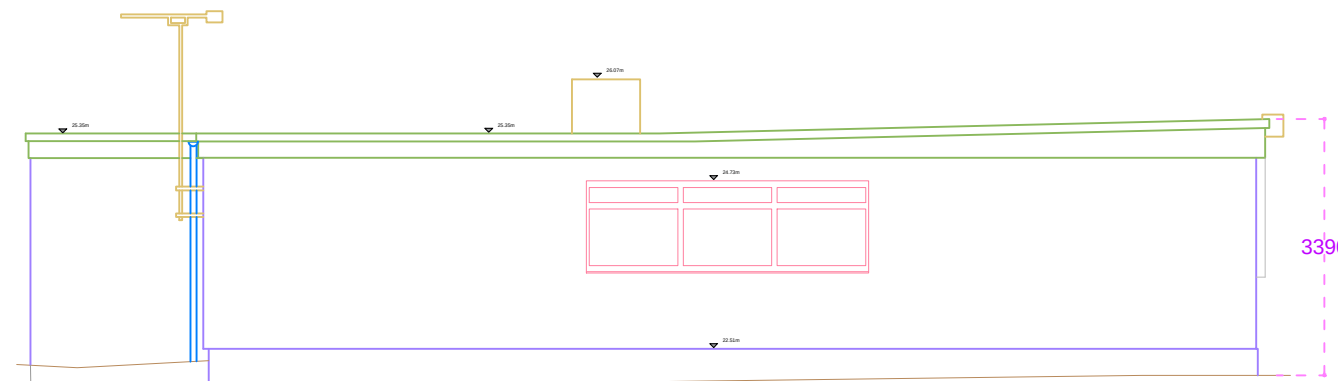


02 EXISTING Front Elevation (A)
GA - Survey produced by Parish Land Surveys

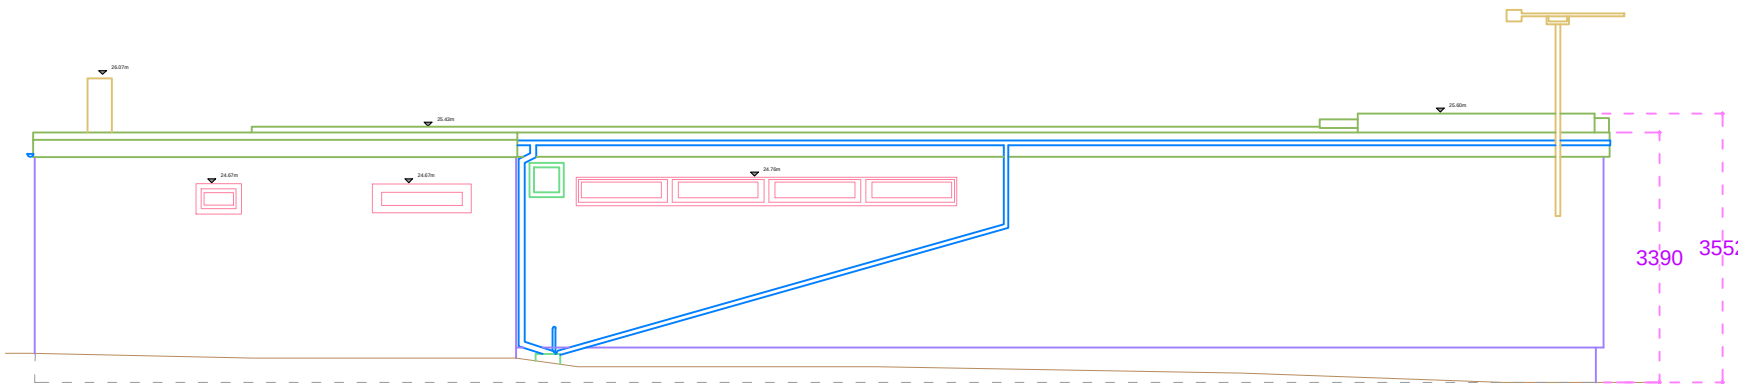


03 EXISTING Side Elevation (A)
GA - Survey produced by Parish Land Surveys

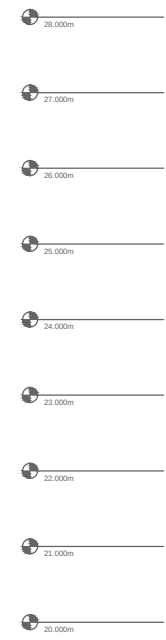


04 EXISTING Rear Elevation (A)
GA - Survey produced by Parish Land Surveys

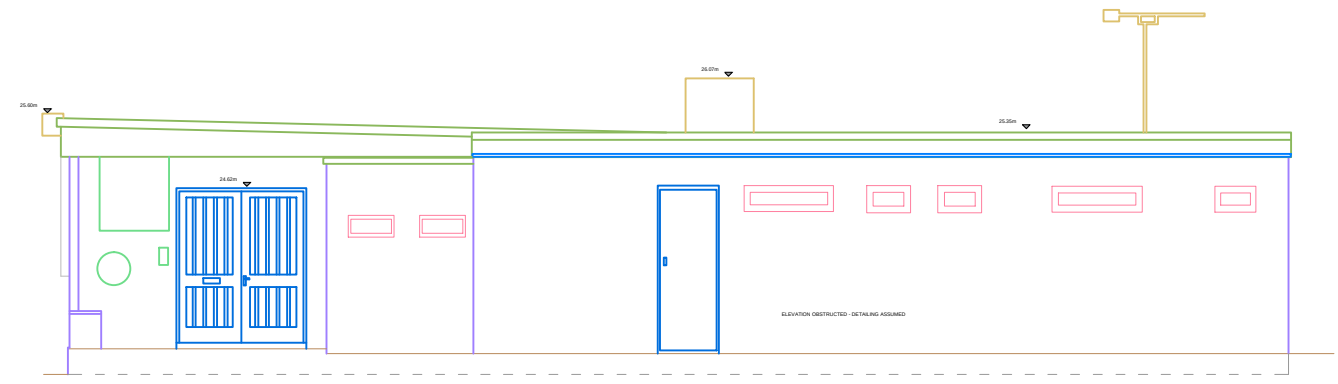


05 EXISTING Side Elevation (A)
GA - Survey produced by Parish Land Surveys

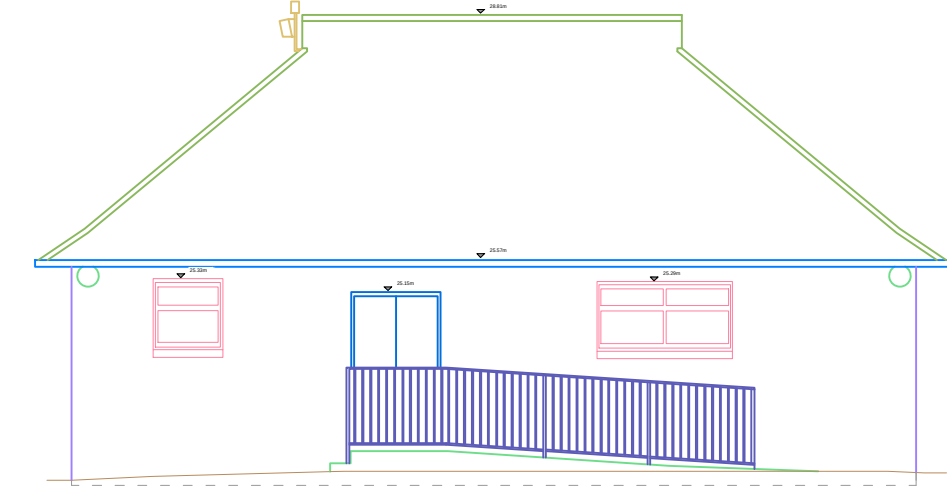


06 EXISTING Front Elevation (B)
GA - Survey produced by Parish Land Surveys

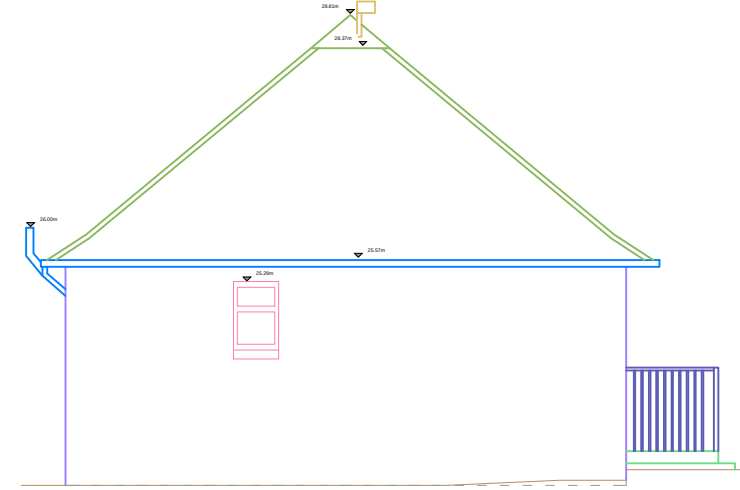

07 EXISTING Side Elevation (B)
GA - Survey produced by Parish Land Surveys

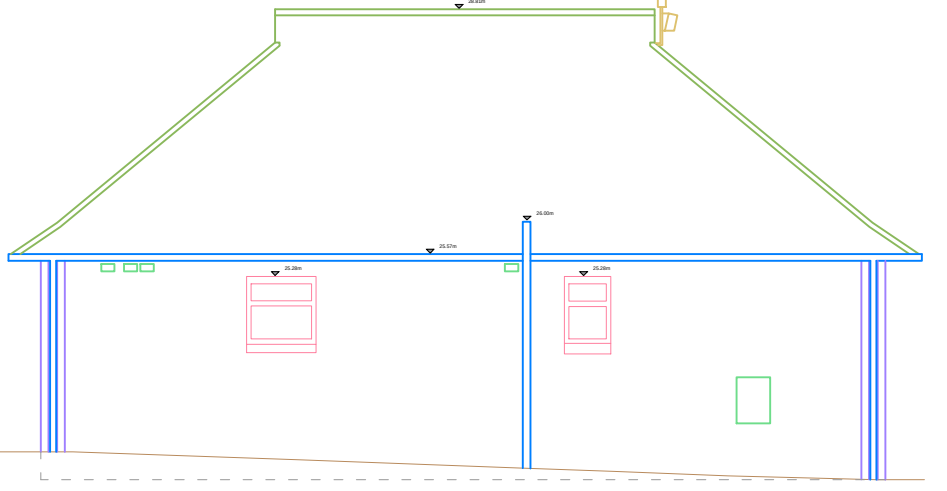

08 EXISTING Rear Elevation (B)
GA - Survey produced by Parish Land Surveys

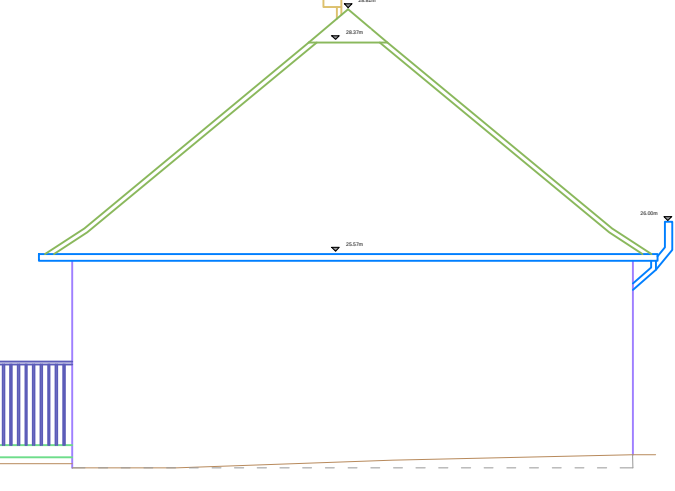

09 EXISTING Side Elevation (B)
GA - Survey produced by Parish Land Surveys

Prior building works must be instructed by the client.

It is essential that all client/builders notes are instructed by the client as per the Architects/ Engineers request.

Failure to complete these instructions could have a cost implication on the tender stage or even the feasibility to deliver the project as proposed.

It is solely the responsibility of the client to instruct these works so that the information is available prior to build.

a	-(01)	PLANNING SUBMISSION	26.03.03
PK:	REVISED:	AMENDMENT:	DATE:
		PRINT USE:	DATE:

BUILDER INFORMATION:
DO NOT BUILD FROM ANY DRAWINGS PACKAGES THAT DO NOT SAY: BUILDING CONTROL APPROVED OR IN CONSTRUCTION PACKAGES.
IT IS THE RESPONSIBILITY OF THE BUILDER TO CONTACT THE ARCHITECT TO REQUEST/CONFIRM THE RIGHT DRAWING PACKAGE IS ON SITE. PLEASE BE ADVISED THAT ALL DRAWING PACKAGES WILL ALSO HAVE STRUCTURAL ENGINEERING WORKS ATTACHED. DO NOT BUILD WITHOUT ALL PAPERWORK
THE CONTRACTOR IS TO ALLOW WITHIN THEIR PRICE FOR ALL ITEMS NOT LISTED BUT THAT WILL BE REQUIRED TO COMPLETE THE WORK IN ACCORDANCE WITH ALL CURRENT LEGISLATION.

DRAWING NOTES:
ALL ITEMS, NOTES, DIMENSIONS AND GENERAL DESIGN CONTAINED IN THIS DRAWING ARE FOR GUIDANCE PURPOSES ONLY. NOMINATED BUILDER AND PERSON RESPONSIBLE FOR THE PROJECT SHOULD MAKE A THOROUGH CHECK PRIOR TO COMMENCEMENT OF WORKS AGAINST SITE. DRAINAGE SERVICE DRAWINGS, CURRENT BUILDING REGULATIONS, BRITISH STANDARDS AND CODES OF PRACTICE. FAILURE TO DO SO WILL BE AT THE LIABILITY OF THE BUILDER/CONTRACTOR AND NOT THE ARCHITECT

COPYRIGHT
THESE DRAWINGS REMAIN THE COPYRIGHT OF R+R ARCHITECTS LTD AND MUST NOT BE USED IN ANY WAY PRIOR WRITTEN CONSENT.
IMPORTANT NOTE: NO SIGNED AGREEMENT IS IN PLACE TO ALLOW THE COPYING OF THE WORKS ATTACHED.

National Tel: 0845 260 55 54 Email: info@rmarchitects.com Website: www.rmarchitects.com



R+R Architects Ltd is a Limited Company in England and Wales. Company No: 51218718
Registered Office: 75 Springfield Road, Chesham, Essex CM2 6LB

PROJECT STAGE:
S3 - SPATIAL COORDINATION

PROJECT:
STEYNING CRICKET PAVILION

SITE ADDRESS:
**STEYNING CRICKET CLUB,
THE MEMORIAL PLAYING FIELD, CHARLTON STREET,
STEYNING. BN44 3LE**

CLIENT:
STEYNING CRICKET CLUB

DRAWING TITLE:
**EXISTING
CLUB + CHANGING ELEVATIONS
(Parish Land Surveys)**

SCALE: 1:100 on A1	DWG NO. 102	REV. -	ISS. 01	PACK. b
DRAWN BY: RB	CHECKED: RB	PROJECT NO: 416-25		

CONTRACT DRAWINGS SITE ISSUE EMPLOYER SIGNATURE:

CONTRACT DRAWINGS SITE ISSUE CONTRACTOR SIGNATURE:

STATUS
AWAITING APPROVAL

