



0m 1m 2.5m 5m 10m

Scale Bar

NOTES

COPYRIGHT


This drawing is the copyright of Robert N Thornton and may not be altered or reproduced in any way without written authority.

QUALIFICATION

Written dimensions supersede scale dimensions. All dimensions are to be checked on site before work is put in hand. This drawing is to be used only for the work intended as described on the title block panel. All works or materials indicated on this drawing are to comply with the latest relevant Building Regulations and/or British Standard and to be carried out in accordance with the latest relevant Code of Practice or recognized Institute or trade association recommendations and publications. This drawing is to be read in conjunction with all other Consultants drawings as applicable to the project.

rev	date	amendment
-----	------	-----------

EAST ELEVATION

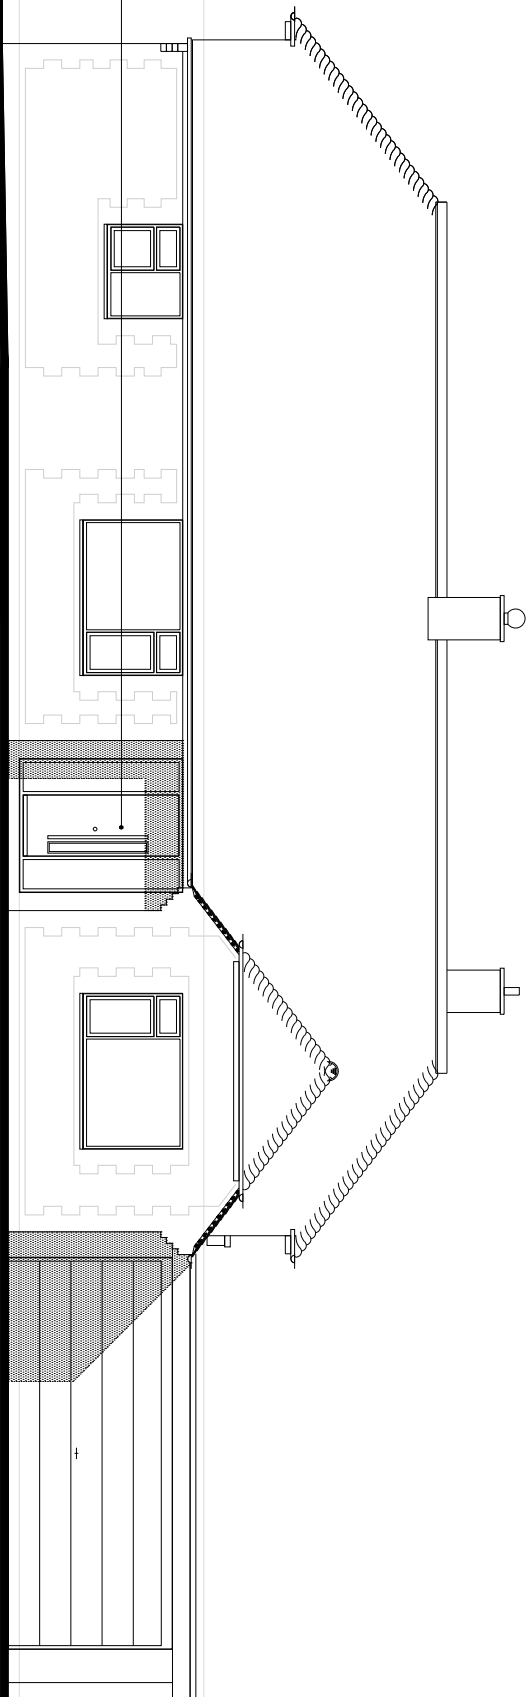

Enlarged door
with sidelights

client
MR R RATCLIFFE

client

ROSECROFT
NIGHTINGALES
WEST CHILTINGTON

project

title

PROPOSED ELEVATIONS

drawn	date
CAD/RNT	10.10.16
scale 1:100@A3	number 2513.105

© Thornton
architecture + design

NORTH ELEVATION

Telephone: 07773 245612

Email: info@thornton-design.com

Website: www.thornton-design.com