
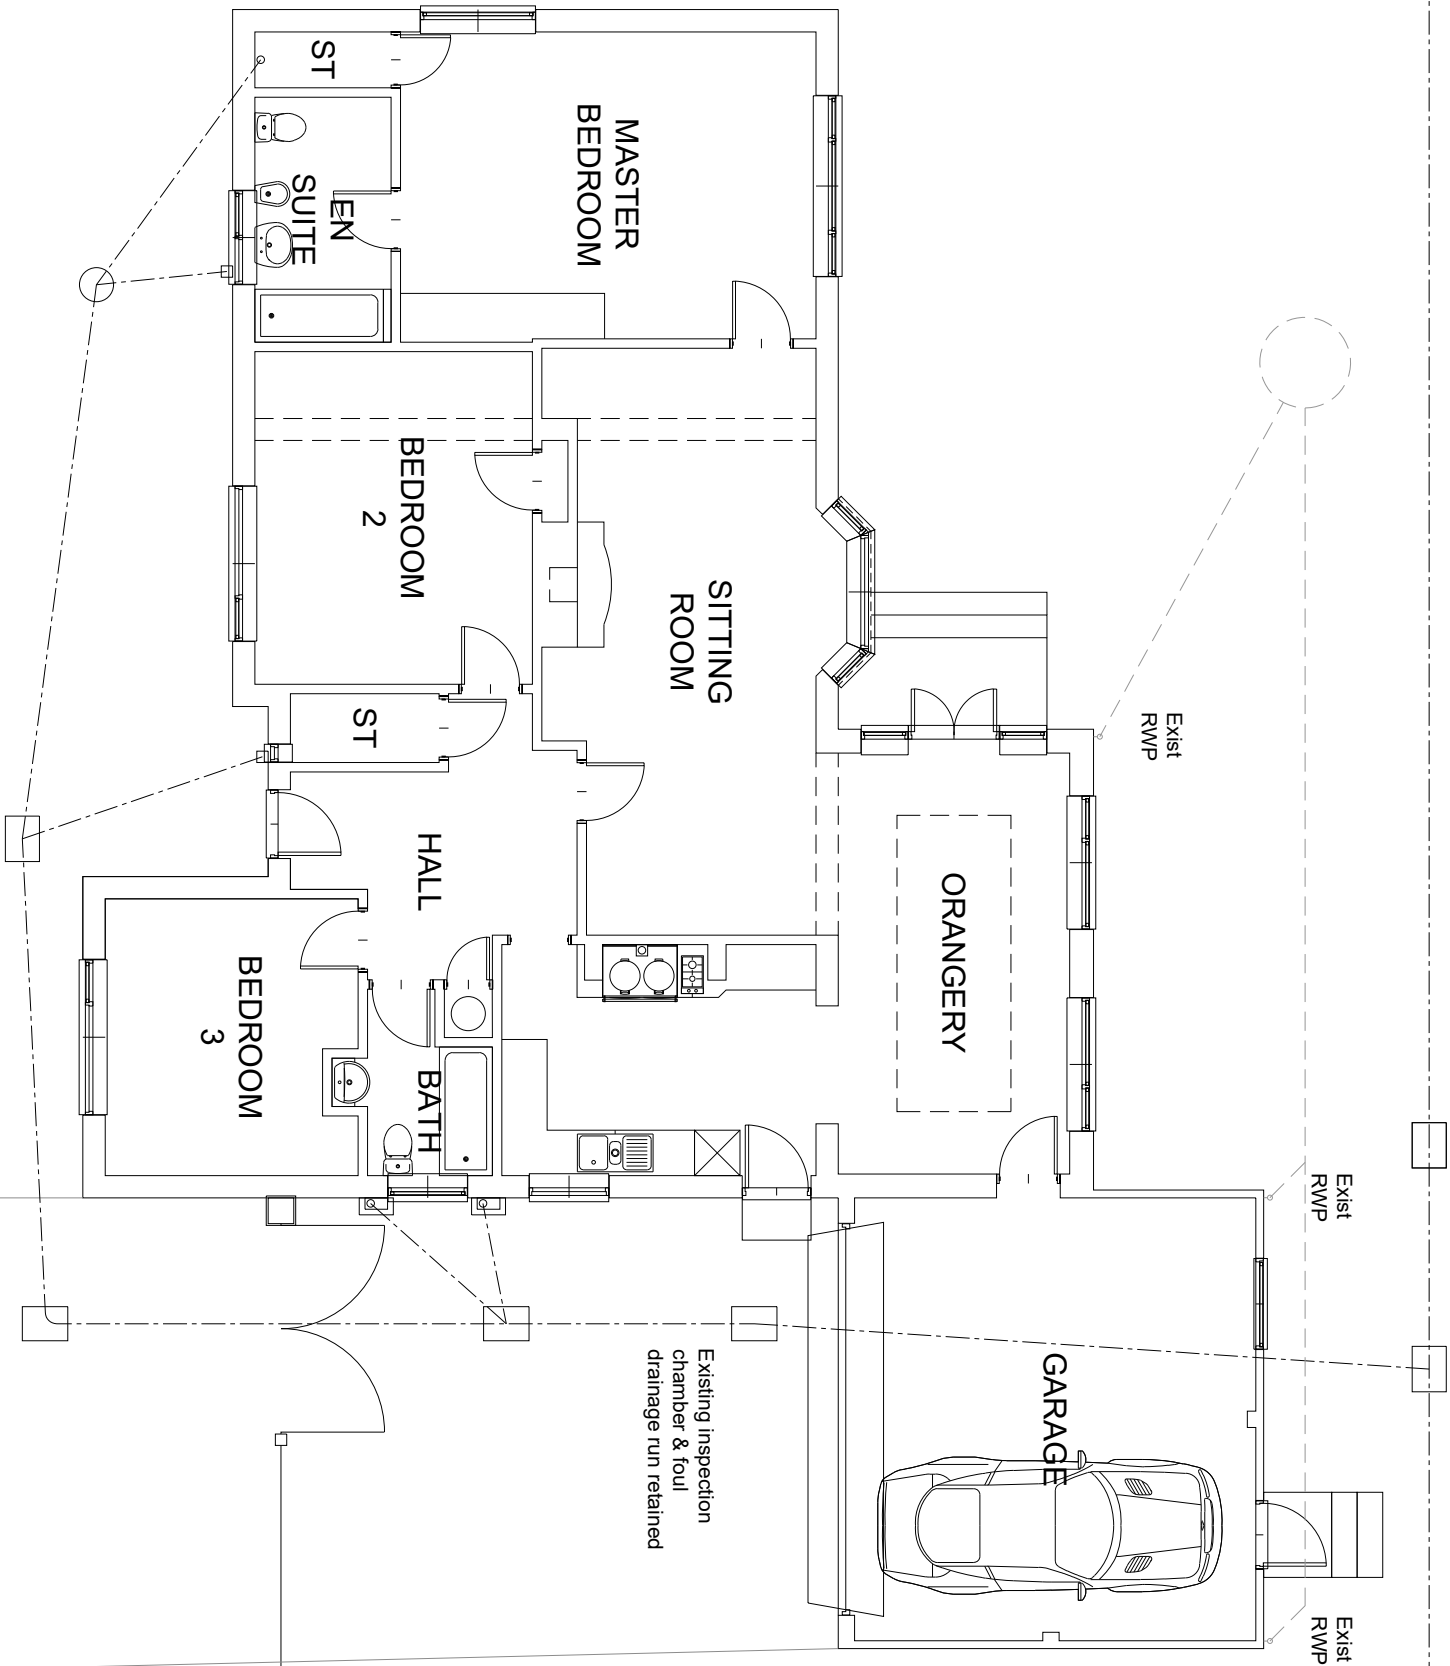


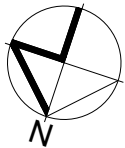

GROUND FLOOR PLAN

NOTES

COPYRIGHT
This drawing is the copyright of Robert N Thornton and may not be altered or reproduced in any way without written authority.

QUALIFICATION
Written dimensions supersede scale dimensions. All dimensions to be checked on site before work is put in hand. This drawing is to be used only for the work intended as described on the title panel. All works or materials indicated on this drawing are to be the latest relevant British Standard and carried out in accordance with the relevant British Standards Code of Practice or recognised Institute or Trade Association recommendations and publications. This drawing is to be read in conjunction with all other Consultants drawings as applicable to the project.

r	date	amendment
---	------	-----------

client
MR R RATCLIFFE

project
**ROSECROFT
NIGHTINGALES
WEST CHILTINGTON**

title
**EXISTING
GROUND FLOOR PLAN**

drawn CAD/RNT	date 28.11.25
scale 1:100@A3	number 2513.001