




Notes
All details are indicative only. All dimensions to be checked on site by contractor prior to commencement of works. Any discrepancies in drawings to be reported to Philips Surveyors LLP.

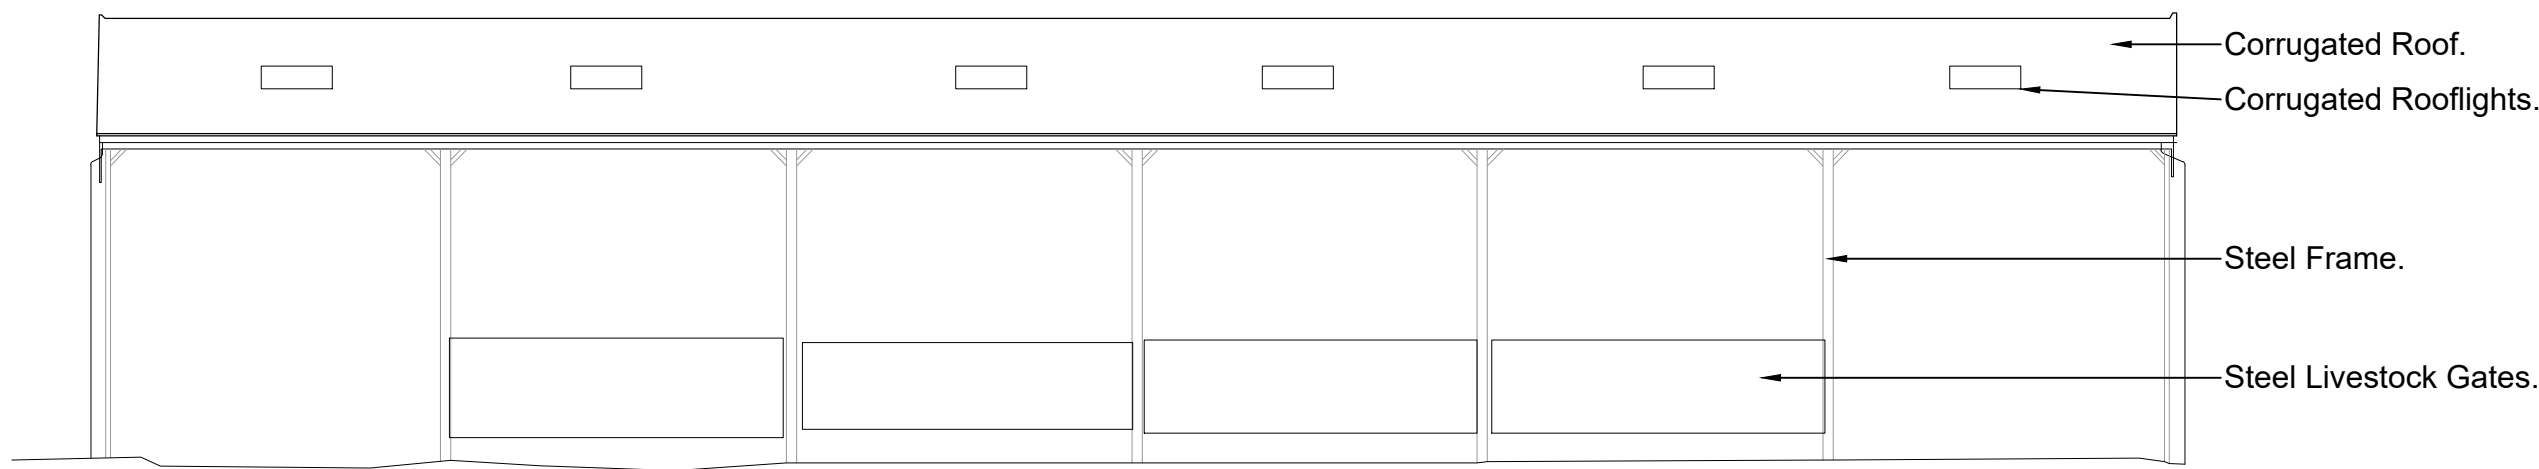


Building 2, Elevation 1

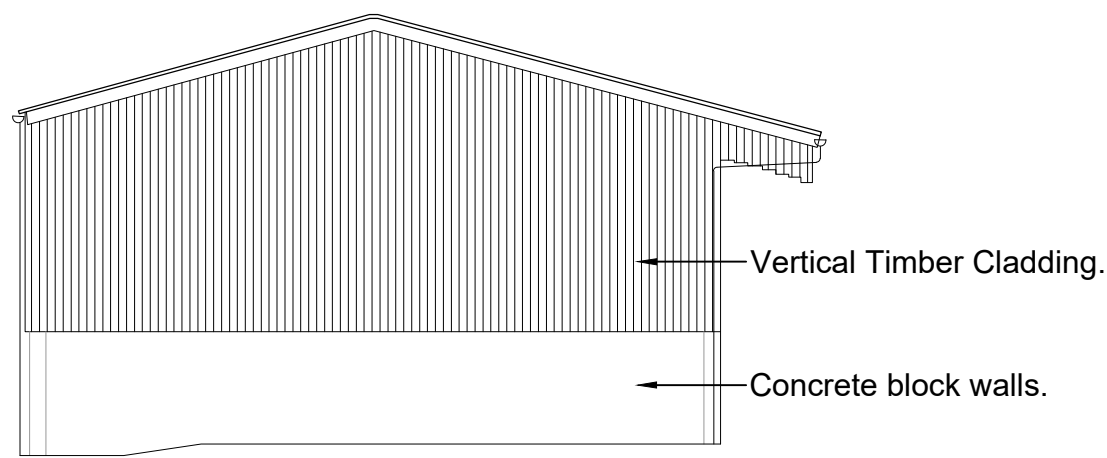

Building 2, Elevation 2

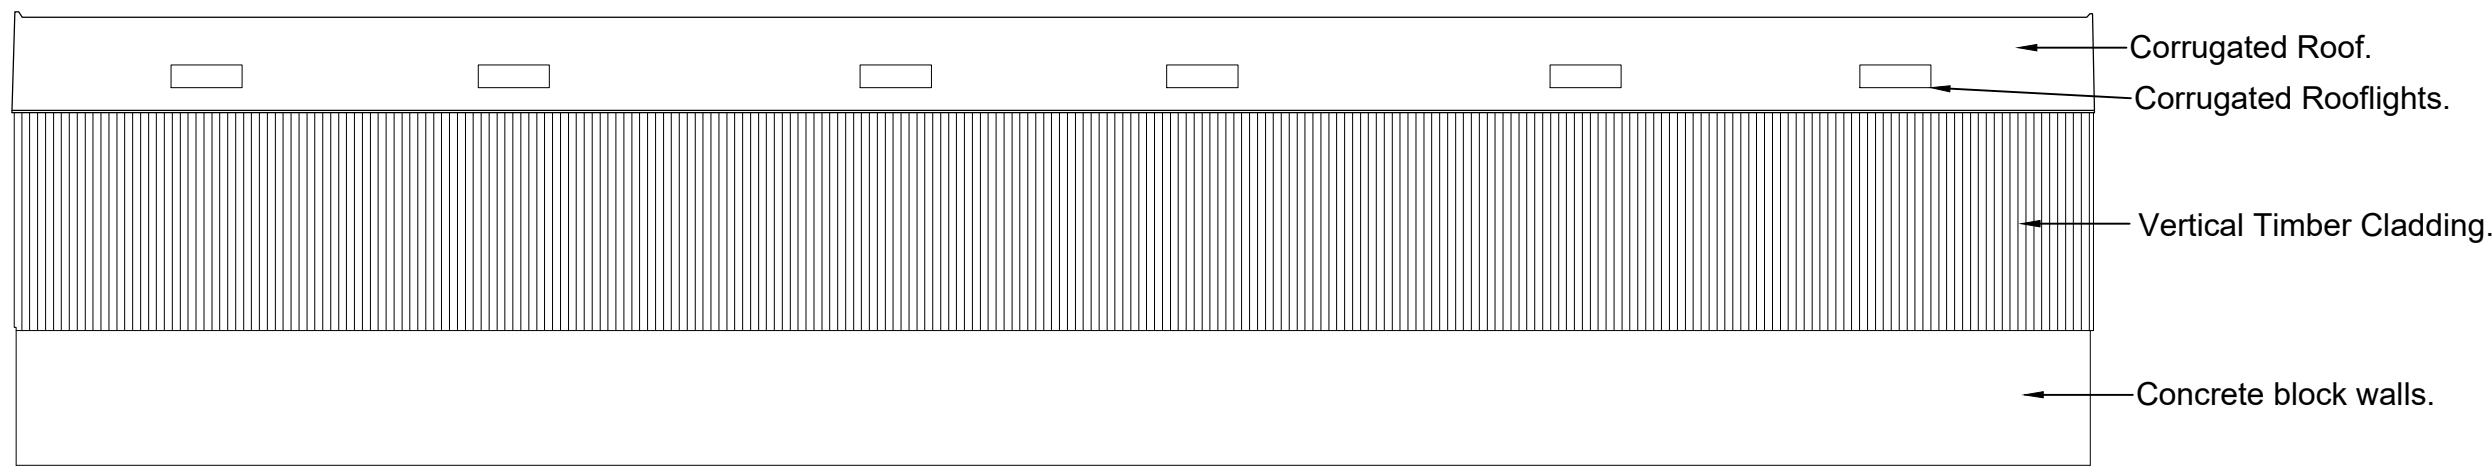

Building 2, Elevation 3

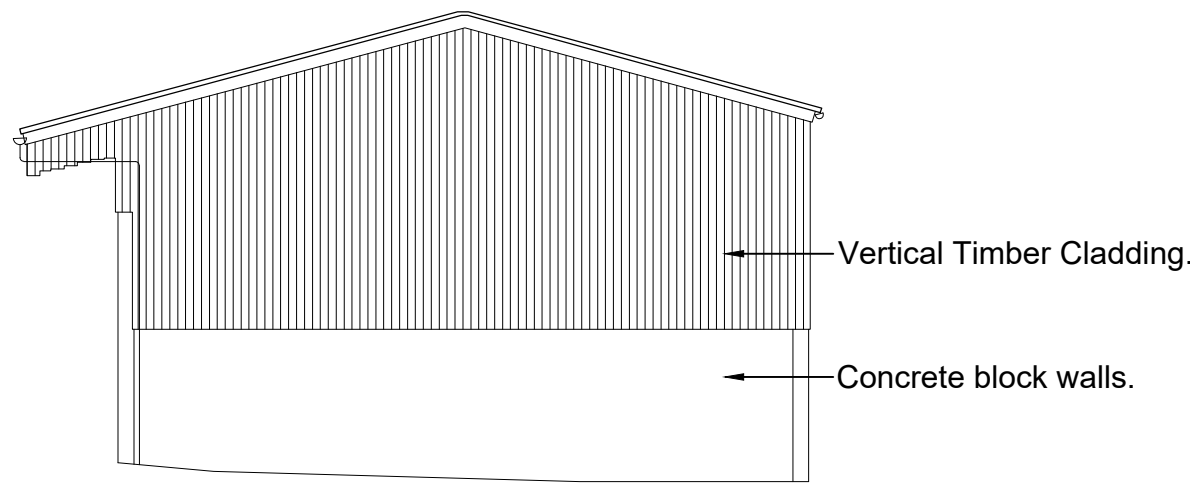

Building 2, Elevation 4

Rev.	Amendments	Date	Drw.
------	------------	------	------

PHILIPS SURVEYORS
BUILDING SURVEYORS, DESIGNERS & CONSULTANTS

PHILIPS SURVEYORS LLP, THE OLD COACH HOUSE, 78 LOWER STREET, PULBOROUGH, WEST SUSSEX, RH20 2AA.
TEL 01798 873222 FAX 01798 873444
EMAIL info@philips-surveyors.co.uk
www.philipschartereddsurveyors.co.uk



CLIENT:
Ellis Rodda, Property & Development Manager.
Camelia Botnar Foundation,
Maplehurst Road, Cowfold, West Sussex.
RH13 8DB.

PROJECT:
Clock House Farm, Stonehouse Lane,
Cowfold, RH13 8DL/Littleworth Lane

BARN RELOCATION

DRAWING TITLE:
Proposed Elevations

DRAWN: GRM	JOB NO: 2729/25	SCALE: 1:100 @A1
CHECKED: PGA	DRAWING NO: PR-02	REV:
DATE: Oct 25		

© Philips Surveyors LLP.

NOTES SURVEY IS BASED ON OS GRID SYSTEM ORIGINATING FROM STATION 1 @ E 519740.360, N 122188.656, RL 25.598 Every effort has been made to survey the area as indicated. Where detail is inaccessible or obscured from view it has been deemed unable to survey.	
LAYER INFORMATION R Beams B Buildings D Doors F Facades C Curbs G Gully H Hatches K Kitchens M Metal P Plant R Railings S Sanitary S Sign L Levels S Steps T Taps W Walls W Windows W Windows	ESBRY Overhead beams, joists, roof elements etc. E External Building Outline D Doors and sills F Facades and boundary lines C Curbs and kerbs G Gullies and water gutters H Hatches and roof features K Kitchen appliances and fixtures M Metal structures P Plant and equipment R Railings and external railings S Sanitary fixtures S Signage and notices L Levels and heights S Steps and changes in floor levels T Taps and fixtures W Walls and boundaries W Windows and openings in wall sections
ACRONYMS FFL - Finished Floor Level OS - Ordnance Survey CH - Ceiling Height SL - Slope Length BL - Beam Level UL - Unable To Identify CH - Ceiling Height	TW - Top of Wall CGL - Curb Level ML - Metal PL - Plinth Level AL - Arch Level EL - Elevation SL - Slope Length CH - Ceiling Height BL - Beam Level UL - Unable To Identify CH - Ceiling Height

