



**Note: Front elevation is coloured for illustration purposes.
Please refer to materials plan for specific materials.**

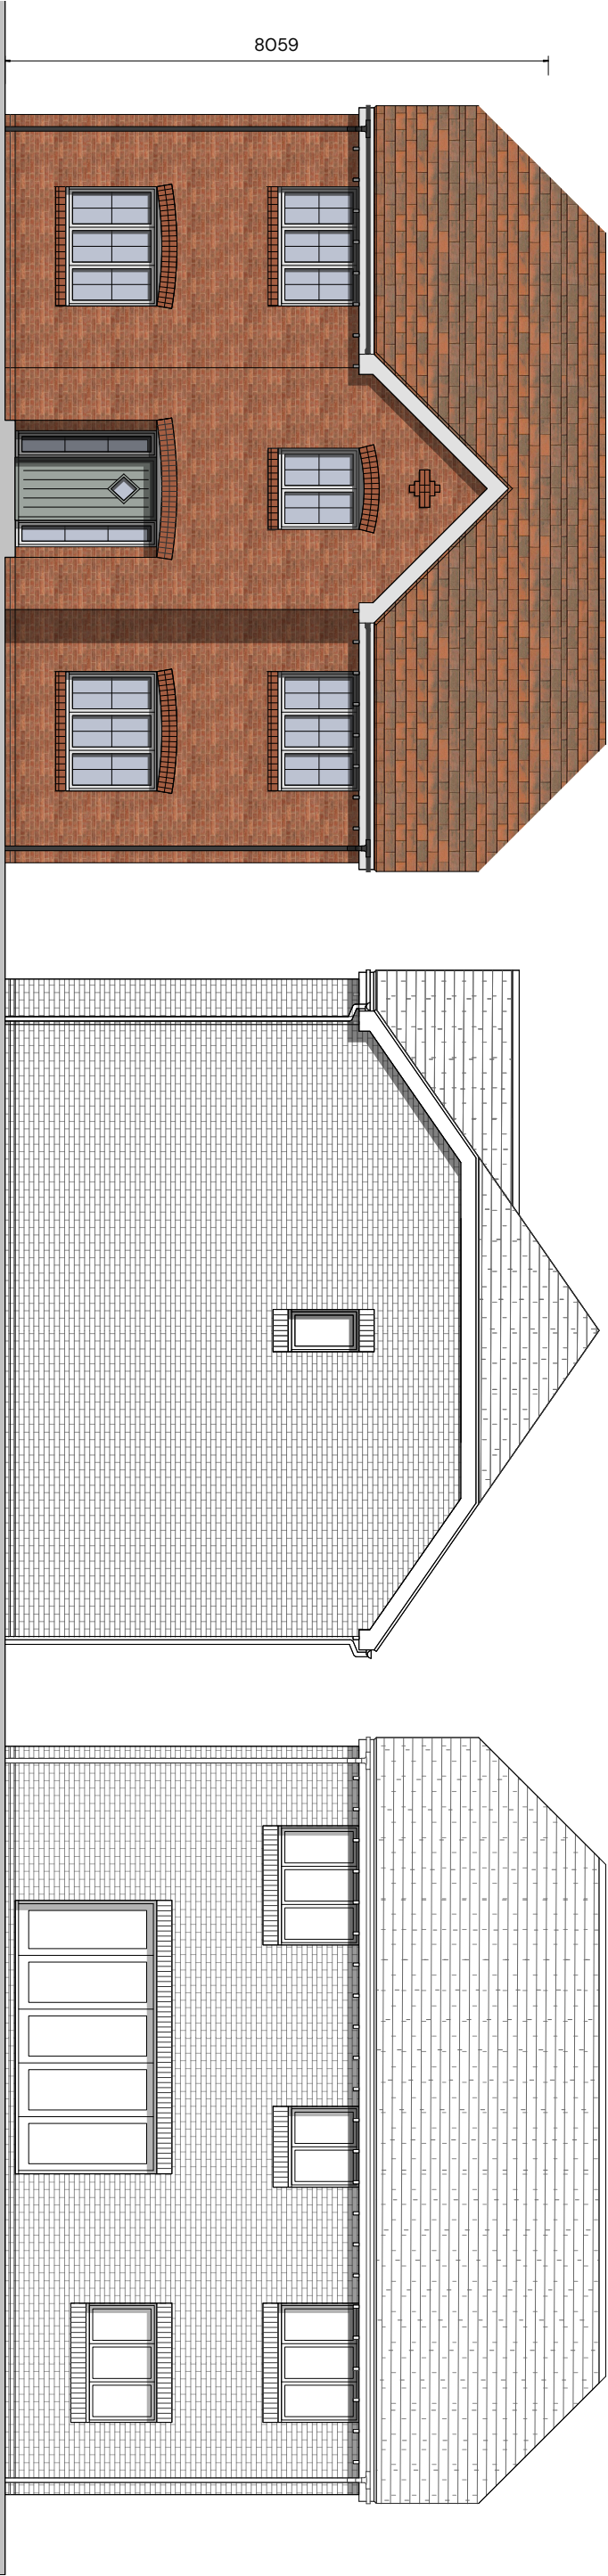

Front Elevation


Side Elevation

Rear Elevation

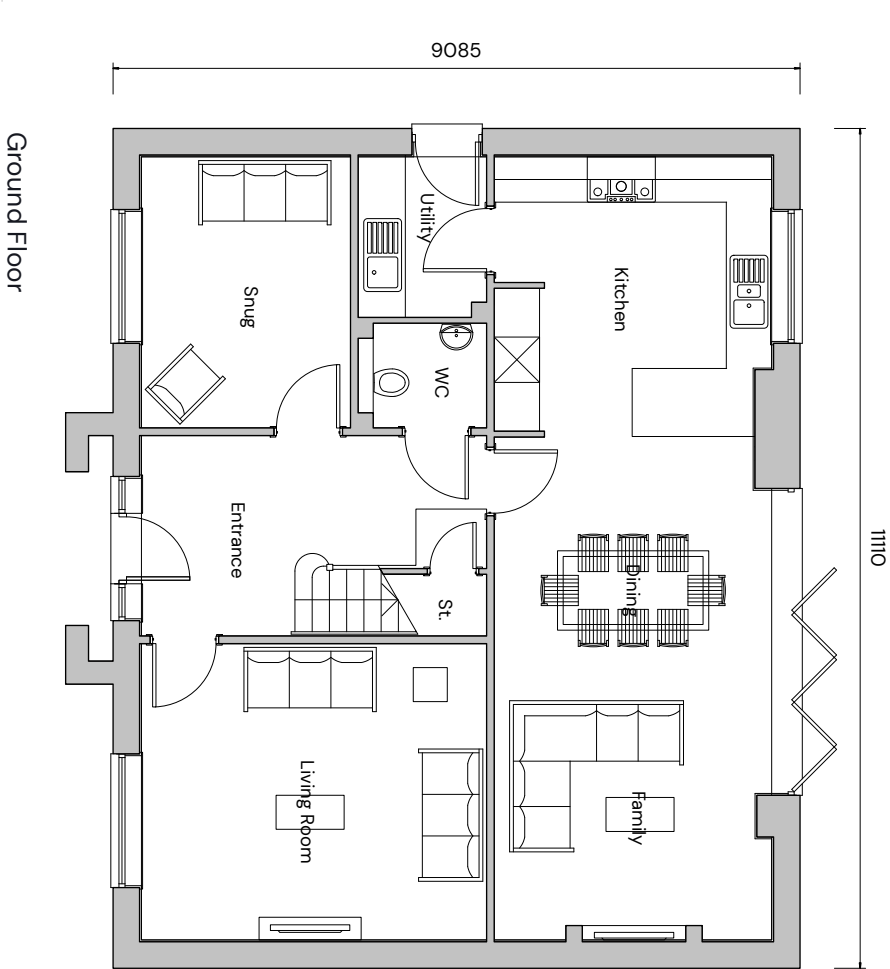

Ground Floor

First Floor

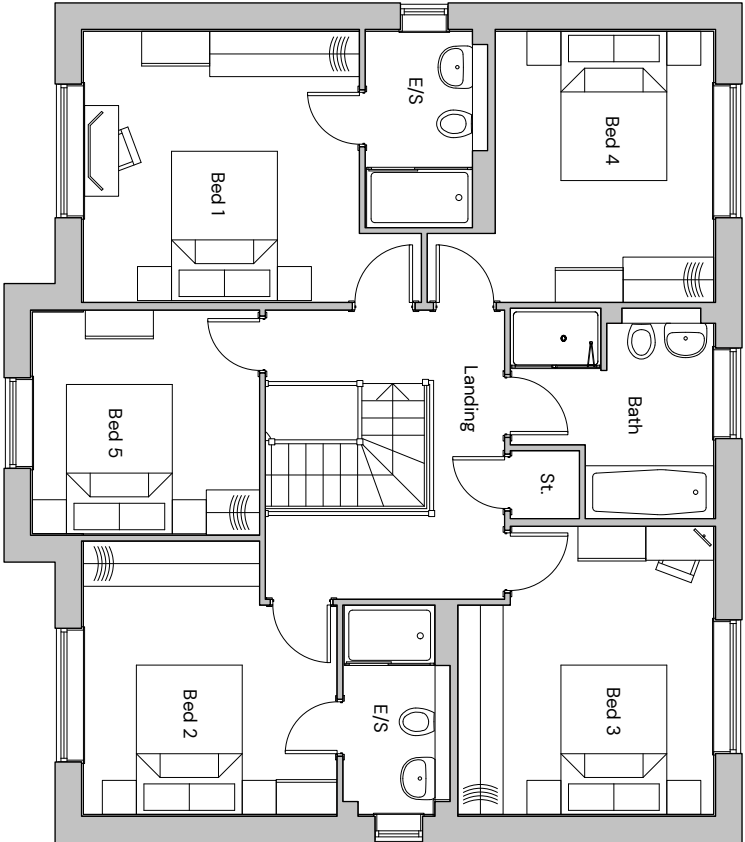

Side Elevation

Plot Numbers
As: 16, 45
Handed:

FORMER THAKEHAM MUSHROOM SITE - TYPE 11 ELEVATIONS AND FLOORPLANS

| PEGASUSGROUP.CO.UK | TEAM/DRAWN BY: CLU | APPROVED BY: AV | DATE: 02/02/2026 | SCALE: 1:100@A3 | DRWG: P24-2268_DE_003_A-38 | CLIENT: BELWAY HOMES |