



**Note: Front elevation is coloured for illustration purposes.
please refer to materials plan for specific materials.**

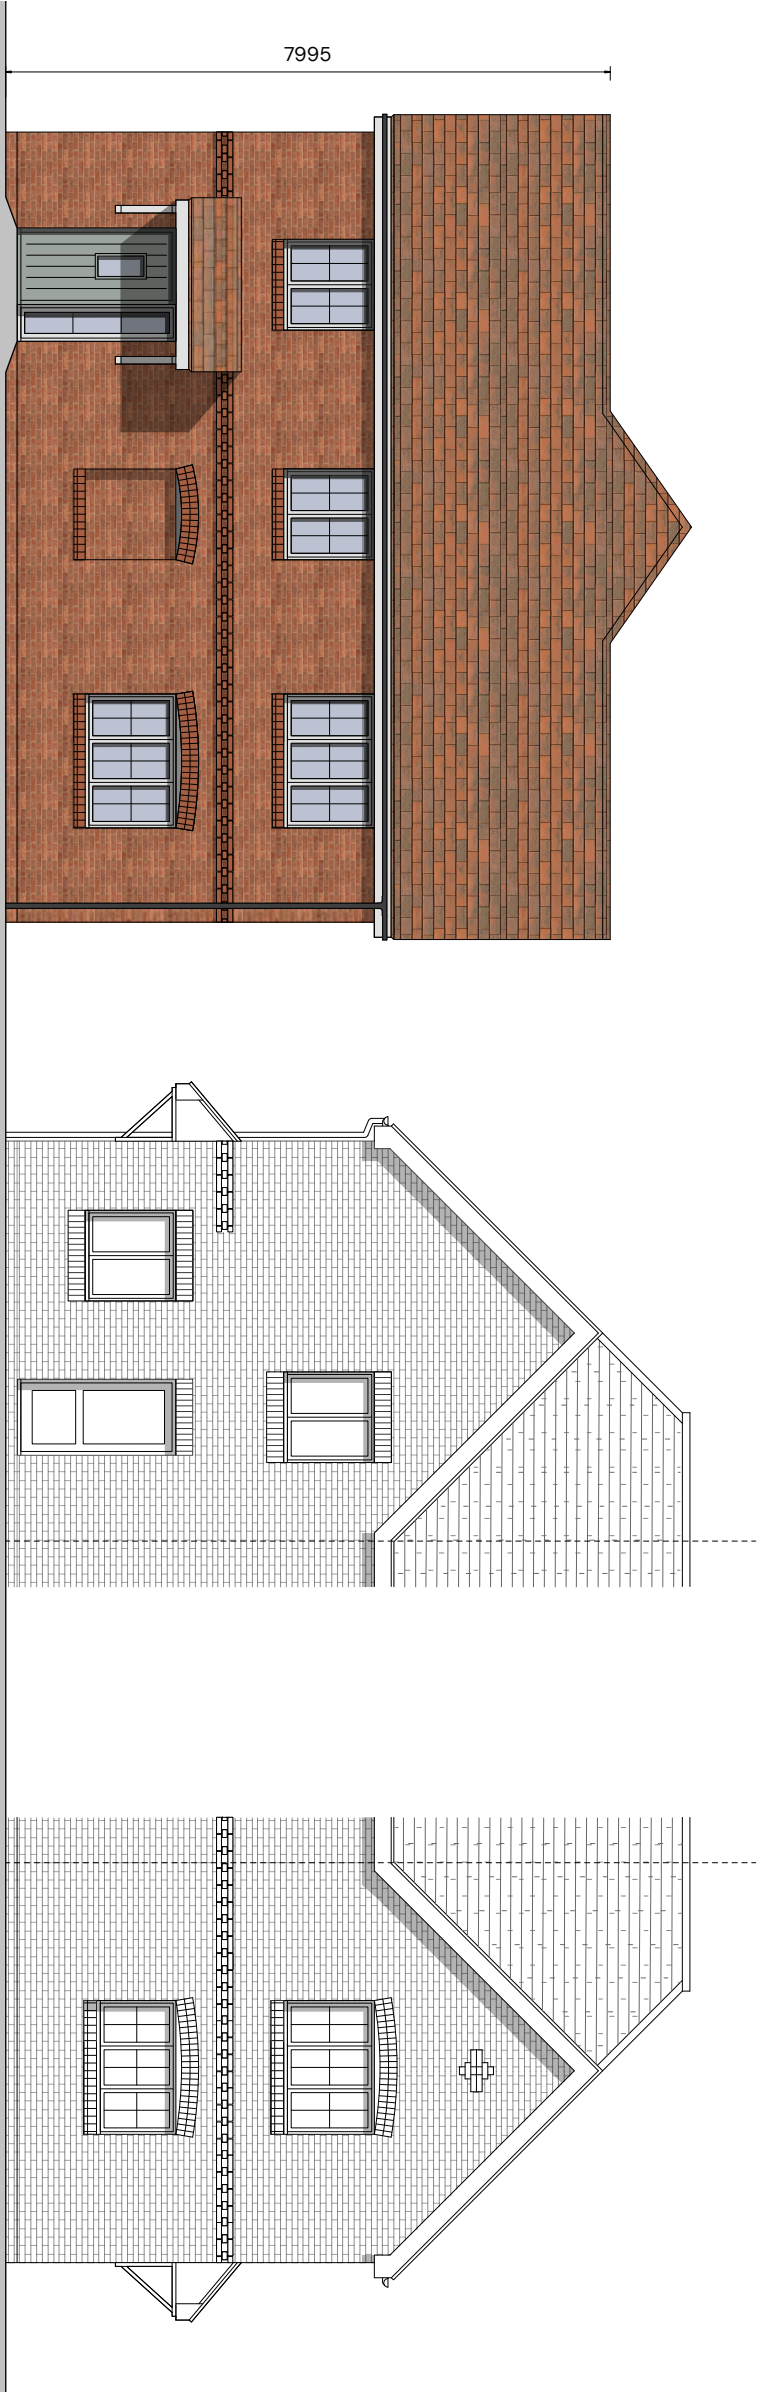


Front Elevation

Side Elevation


Side Elevation

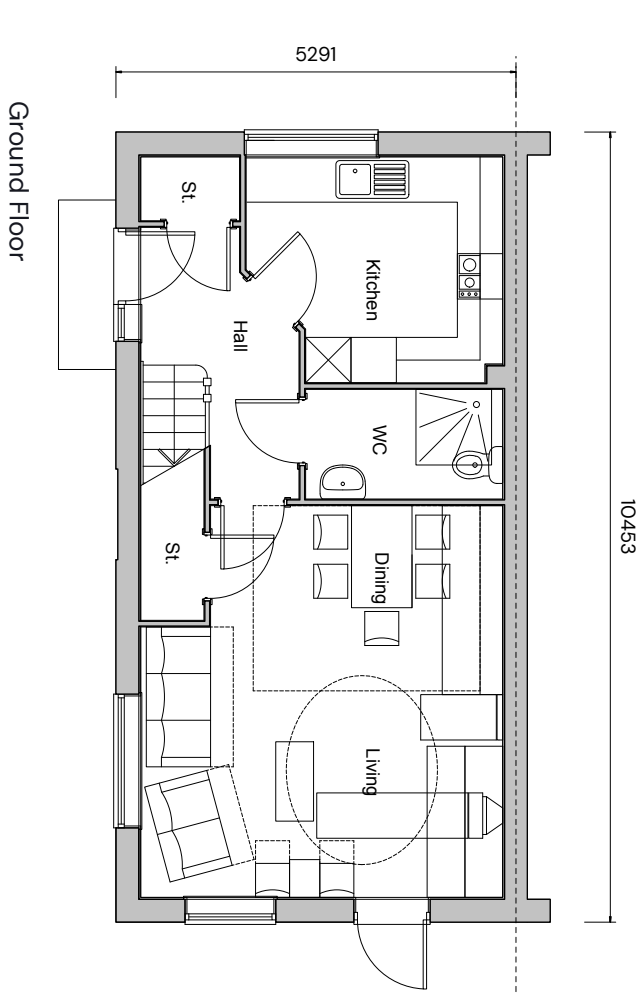

Ground Floor

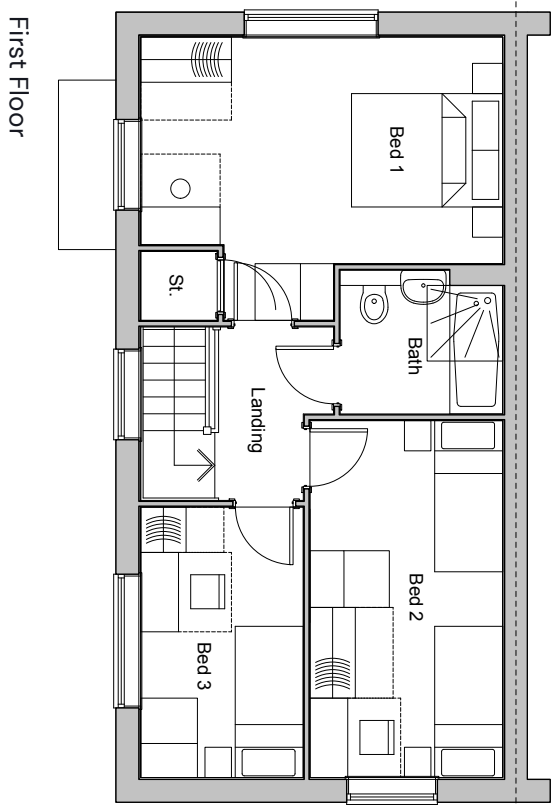

First Floor

 

FORMER THAKEHAM MUSHROOM SITE - TYPE A5 ELEVATIONS AND FLOORPLANS

| PEGASUSGROUP.CO.UK | TEAM/DRAWN BY: CLU | APPROVED BY: AV | DATE: 02/02/2026 | SCALE: 1:100@A3 | DWG: P24-2268_DE_003_A_45 | CLIENT: BELWAY HOMES |



Plot Numbers
As: 56, 128
Handed: