




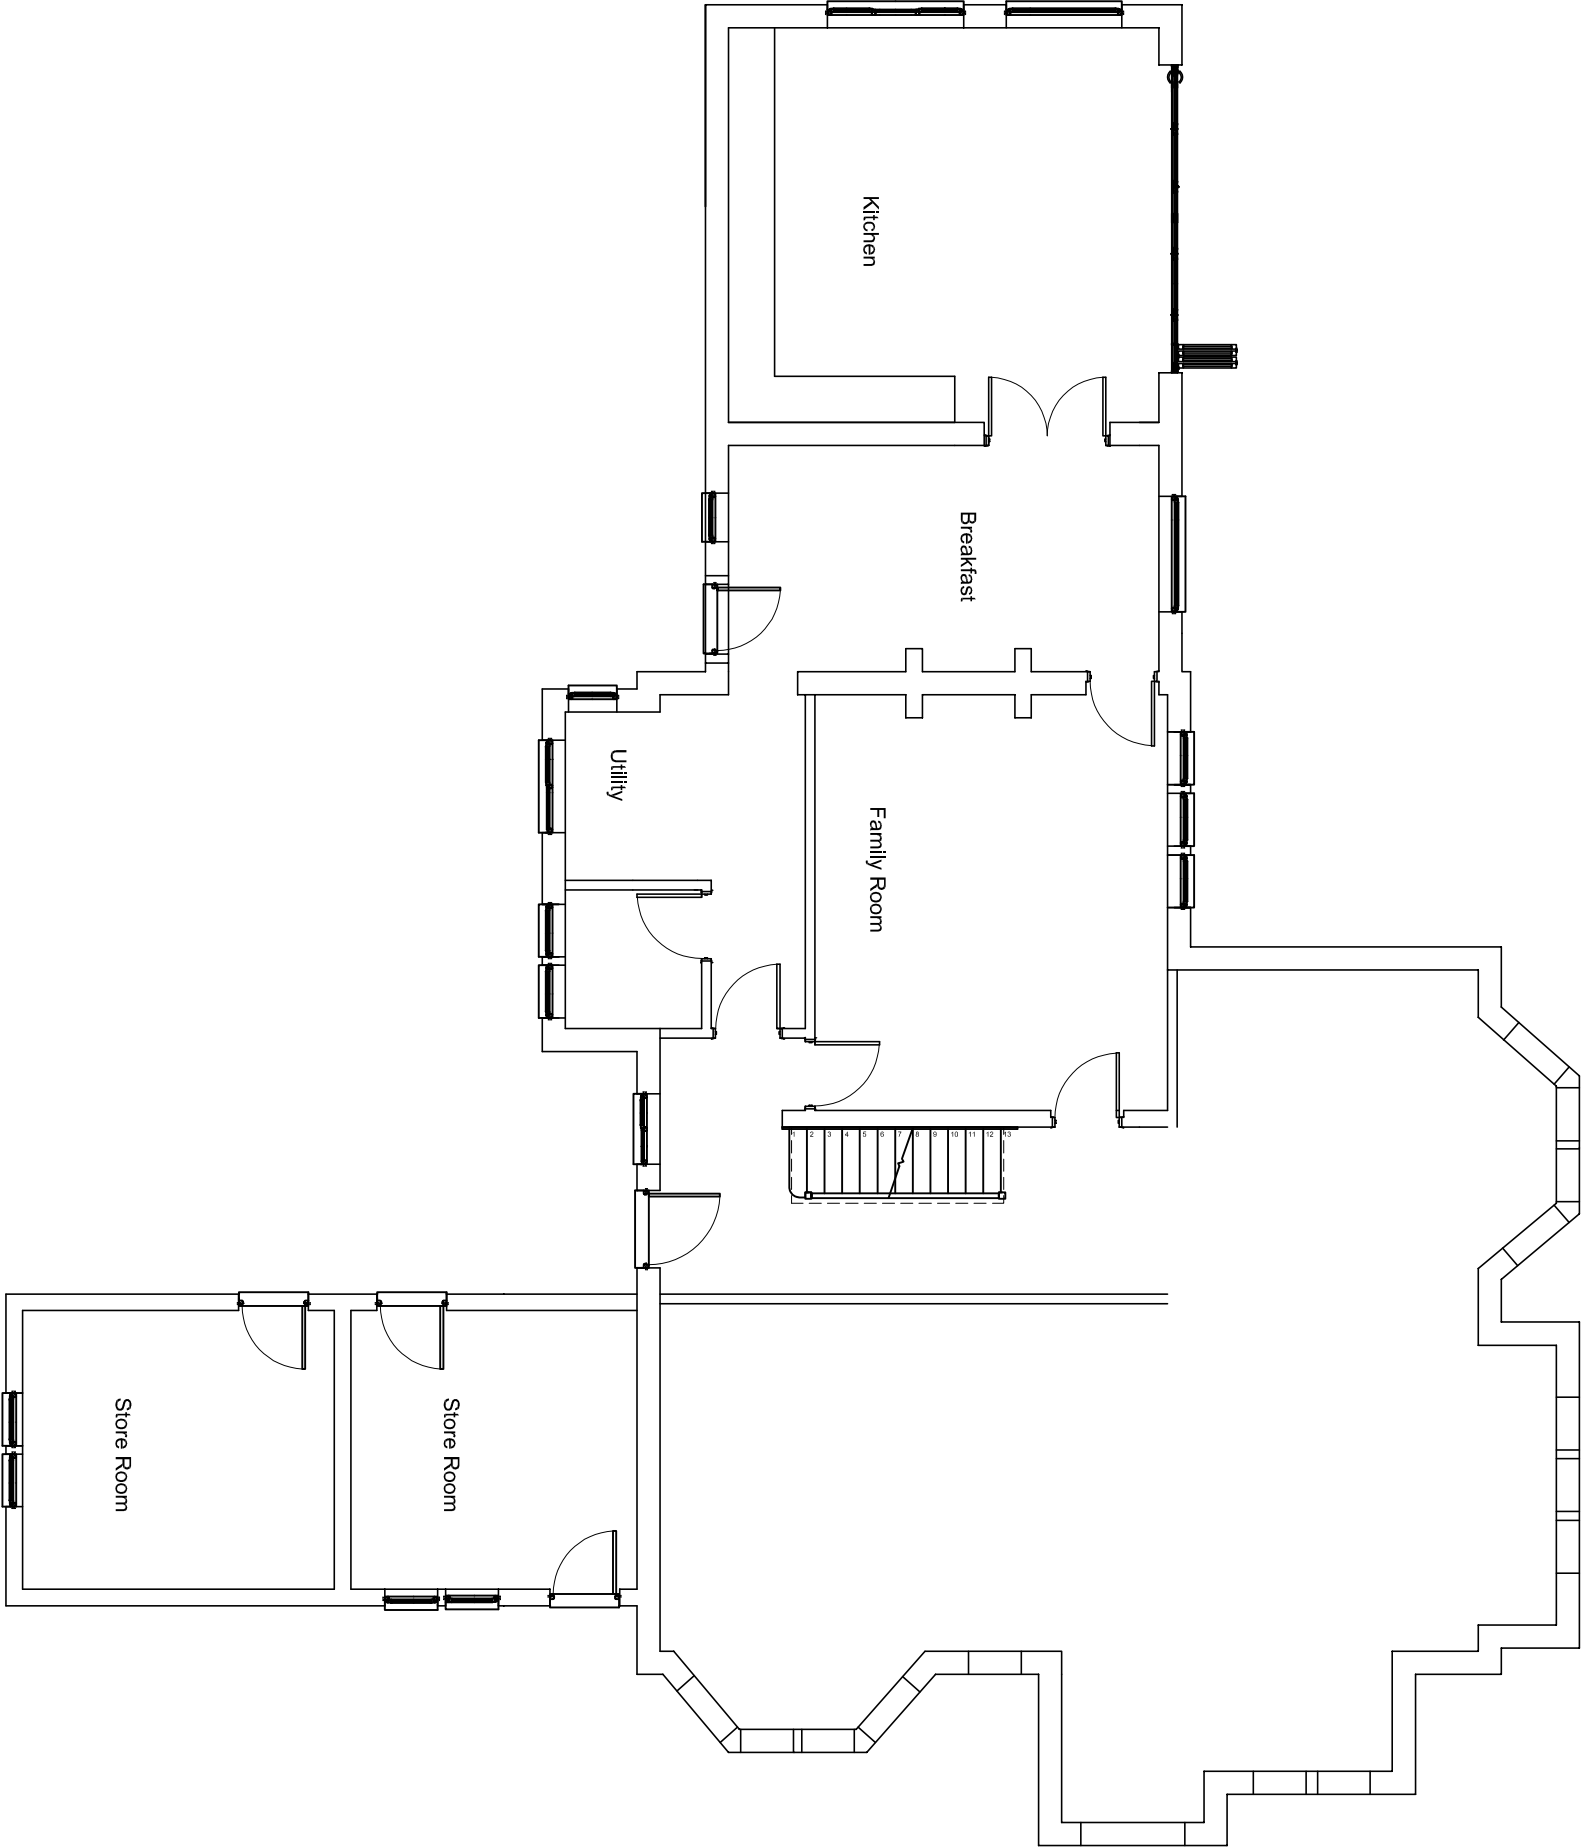

Ground Floor Plan

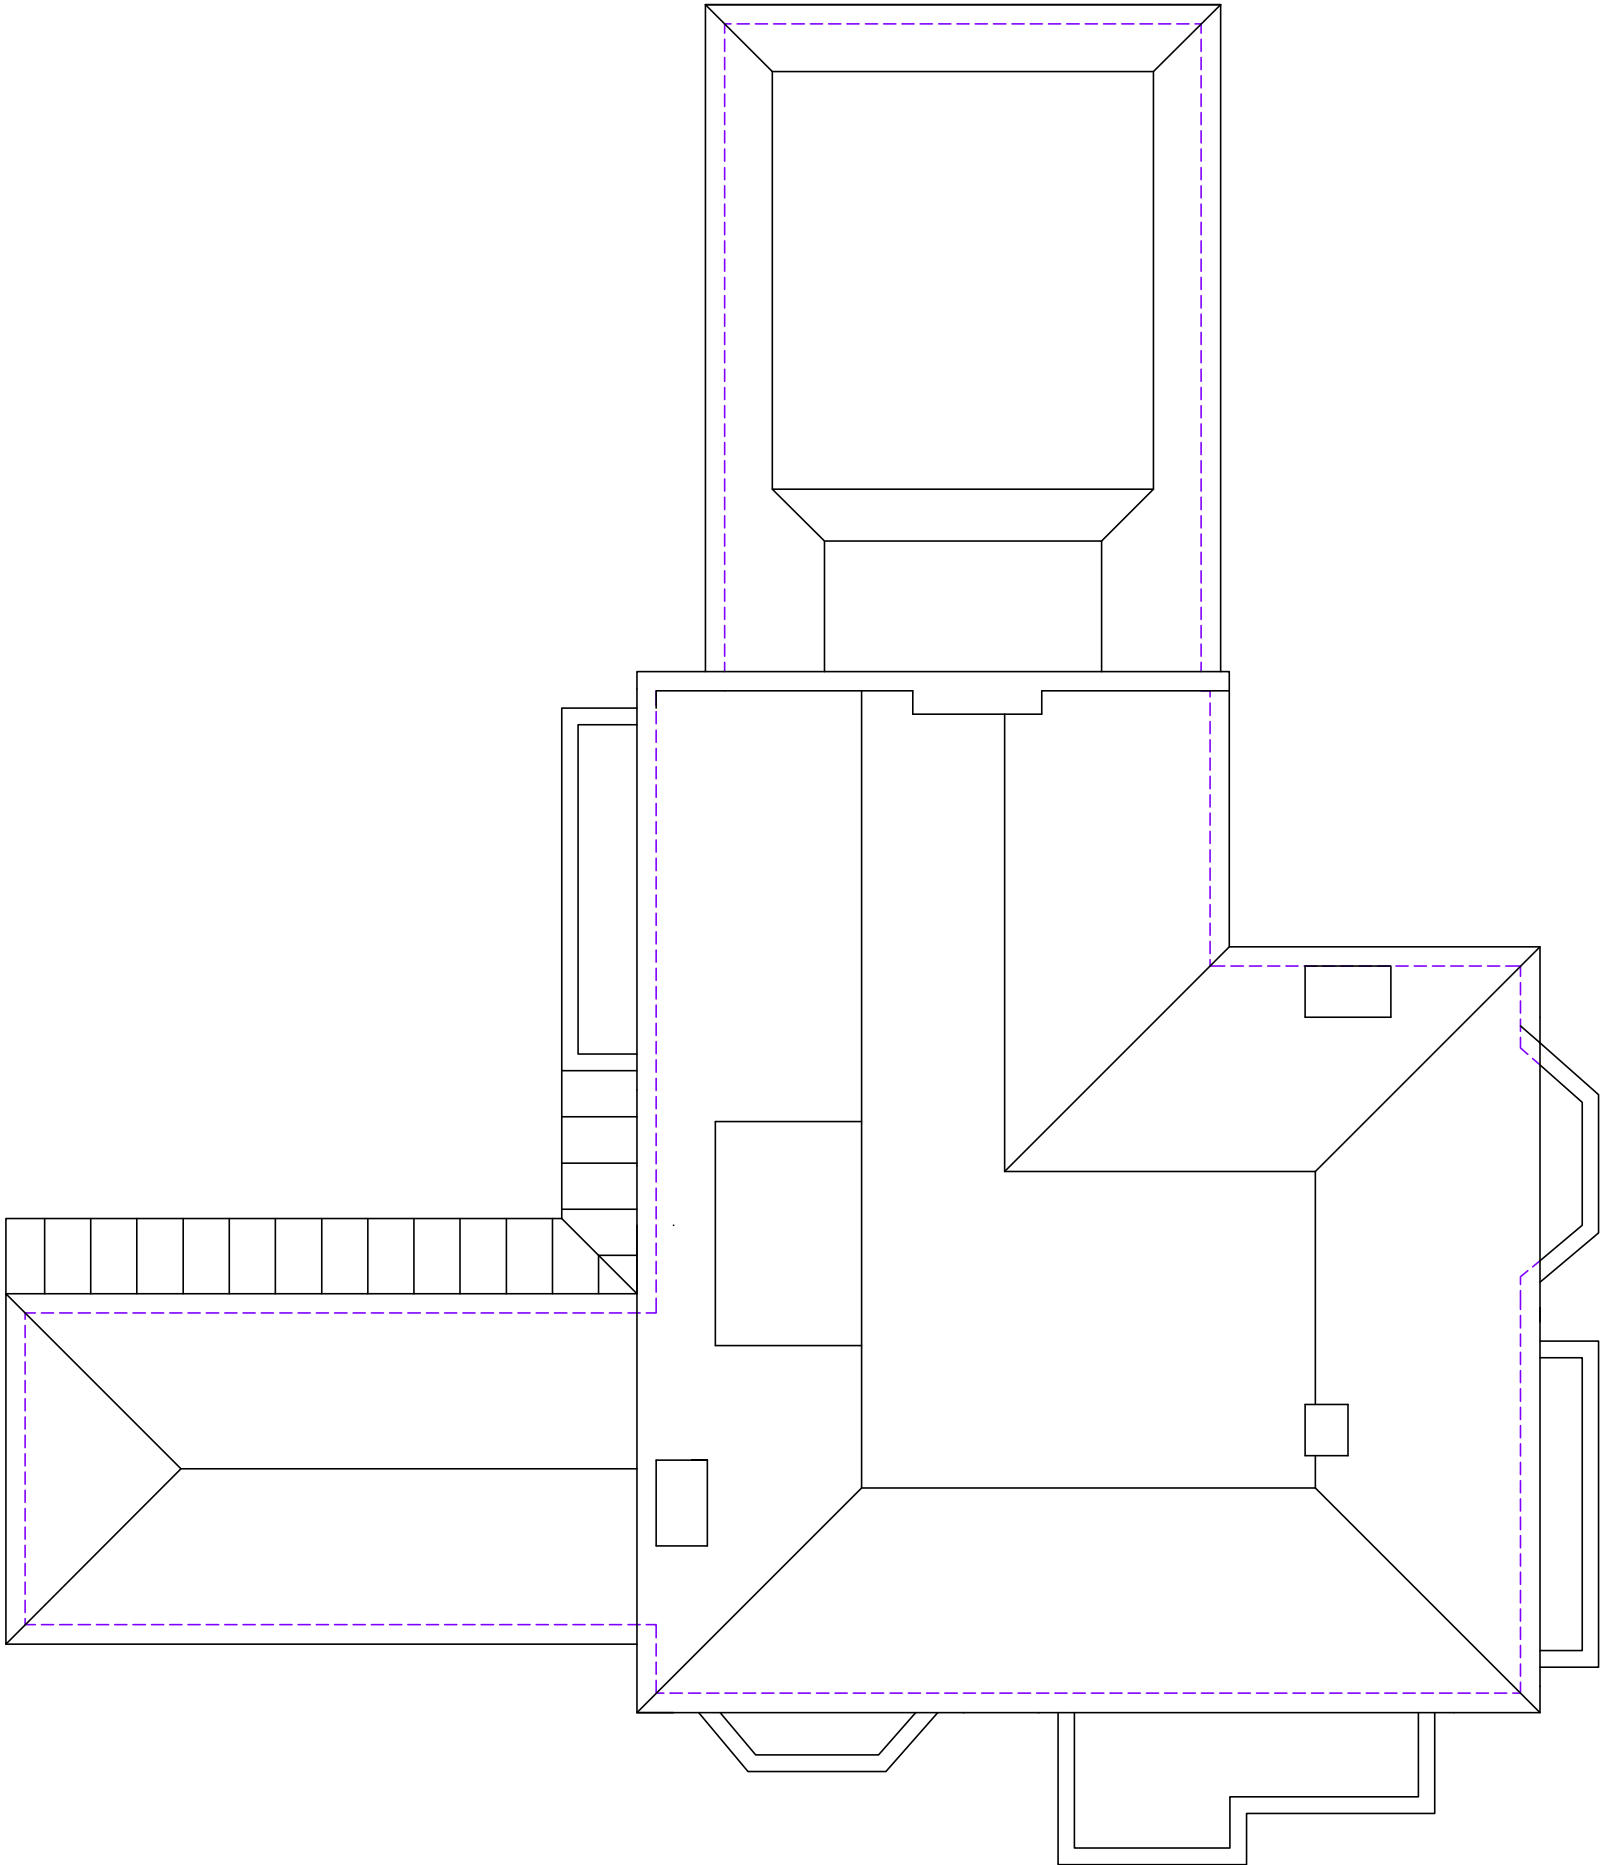

Roof Plan

 

1:100 Scale Bar

fulcrum design

Address
Suite 7 Taxiholme
Guildford Road, Bookham
Surrey KT23 4Hb
Tel
01372 451425
Fax
01372 459620
Web
www.fulcrumarchitects.co.uk
Email
info@fulcrumarchitects.co.uk

Existing Plans

Allison Austin & Peter Hickey
Home Farm House, Hammerpond Road.

Site Area
Paper Size
A2
Drawn by
GS
Date
10-02-26
Scale
1:100
Drawing No.
23-02-01