



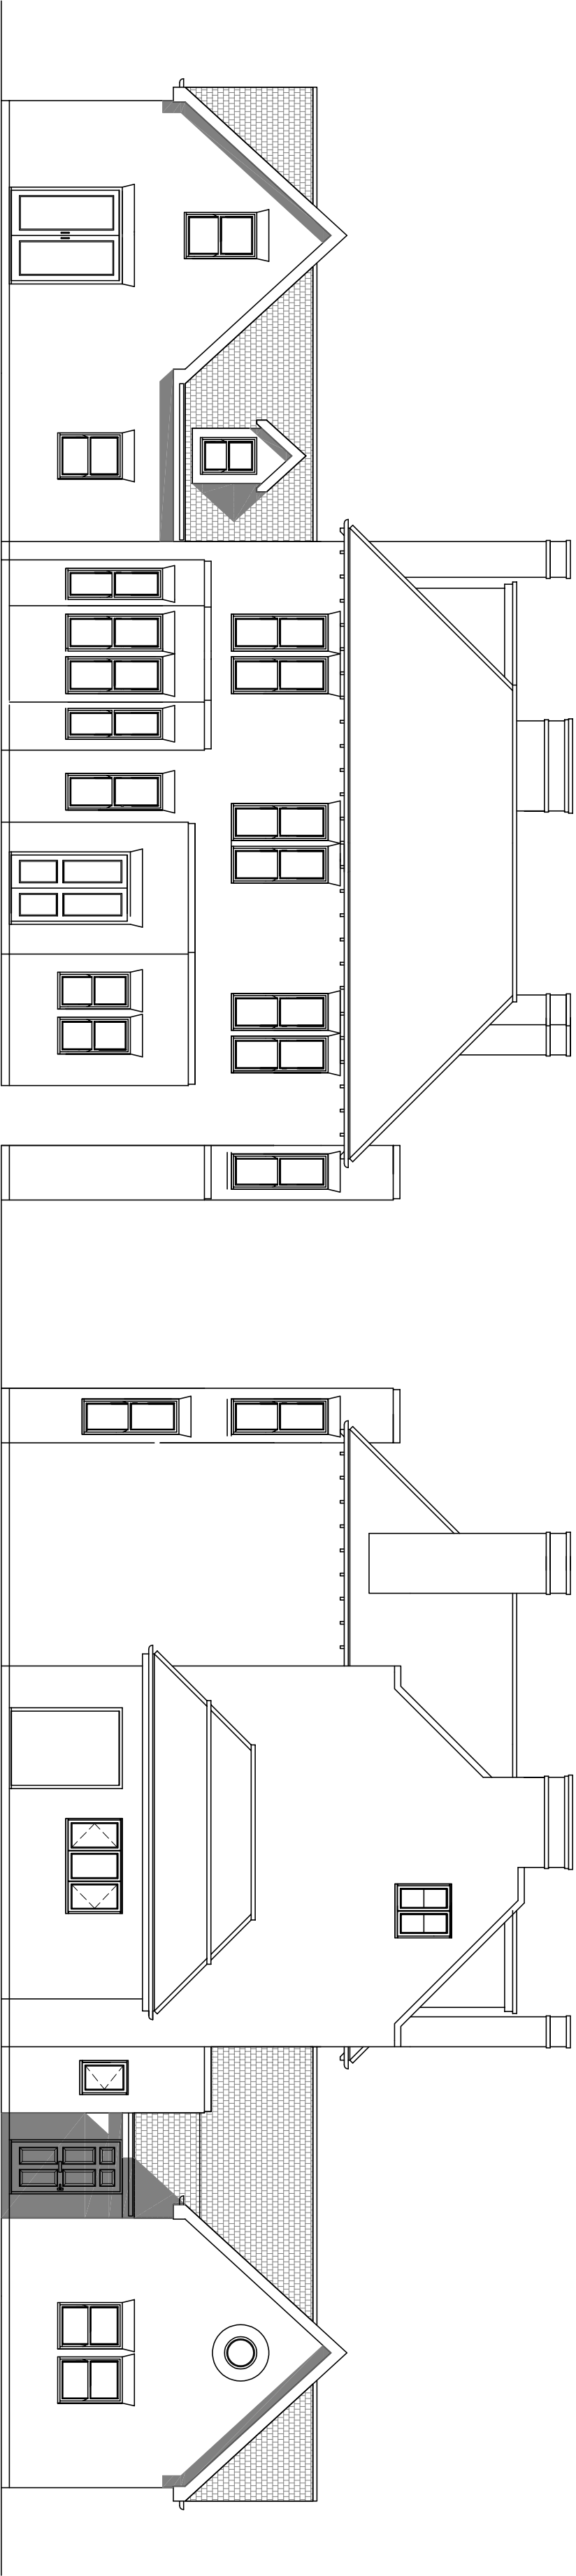


Front Elevation

Rear Elevation

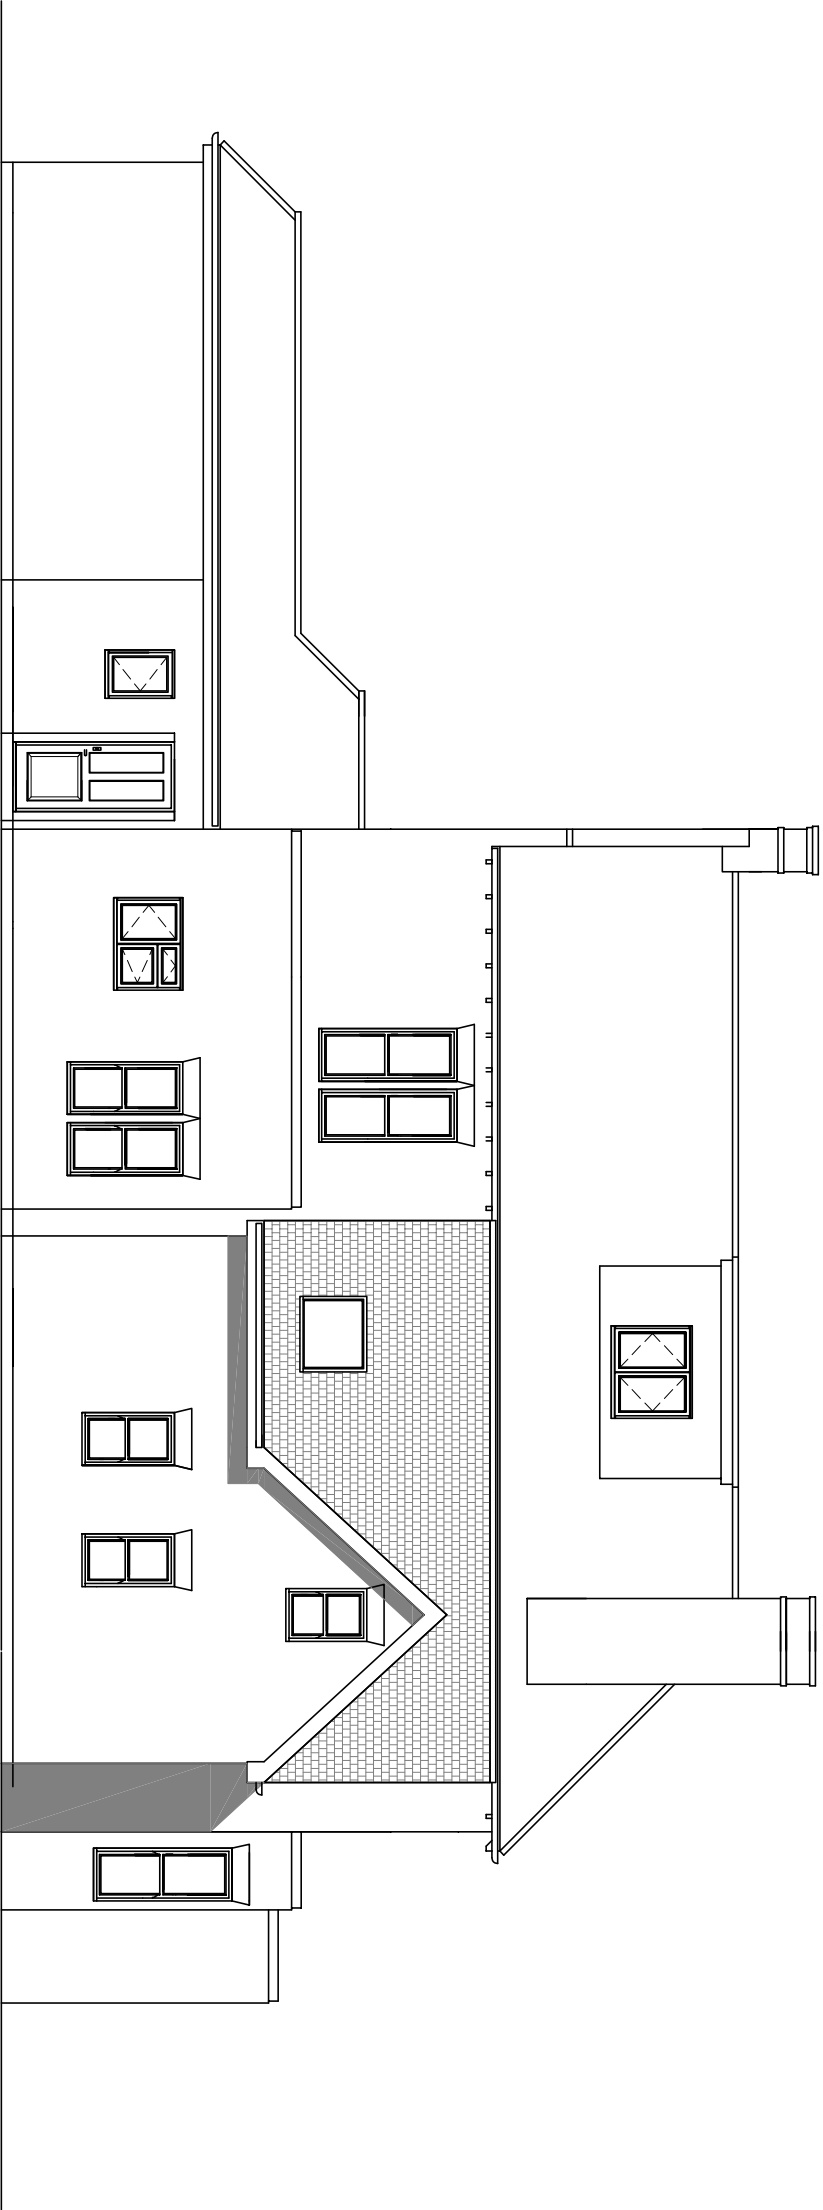

Side Elevation

 

fulcrum design	Address Suite 7 Taxholme Guildford Road, Bookham Surrey KT23 4Hb 01372 451425 01372 459620 www.fulcrumarchitects.co.uk info@fulcrumarchitects.co.uk Tel Fax Web Email	Proposed Elevations Allison Austin & Peter Hickey Home Farm House, Hammerpond Road. Site Area Paper Size Drawn by Date Scale Drawing No. A2 GS 10-02-26 1:100 23-02-04
--	---	---