




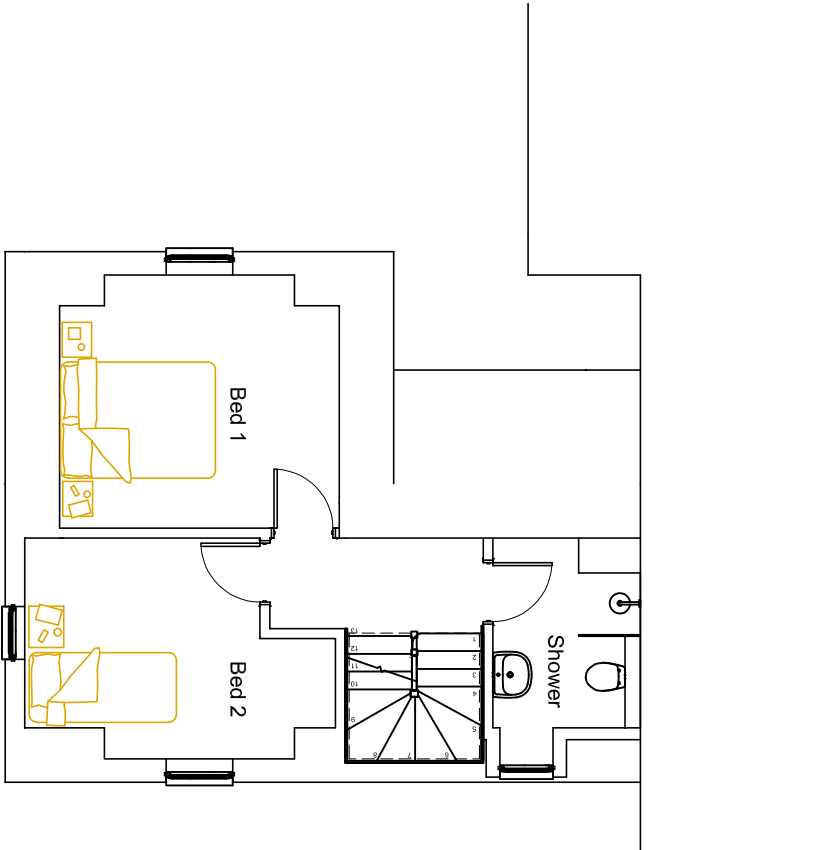


First Floor Plan

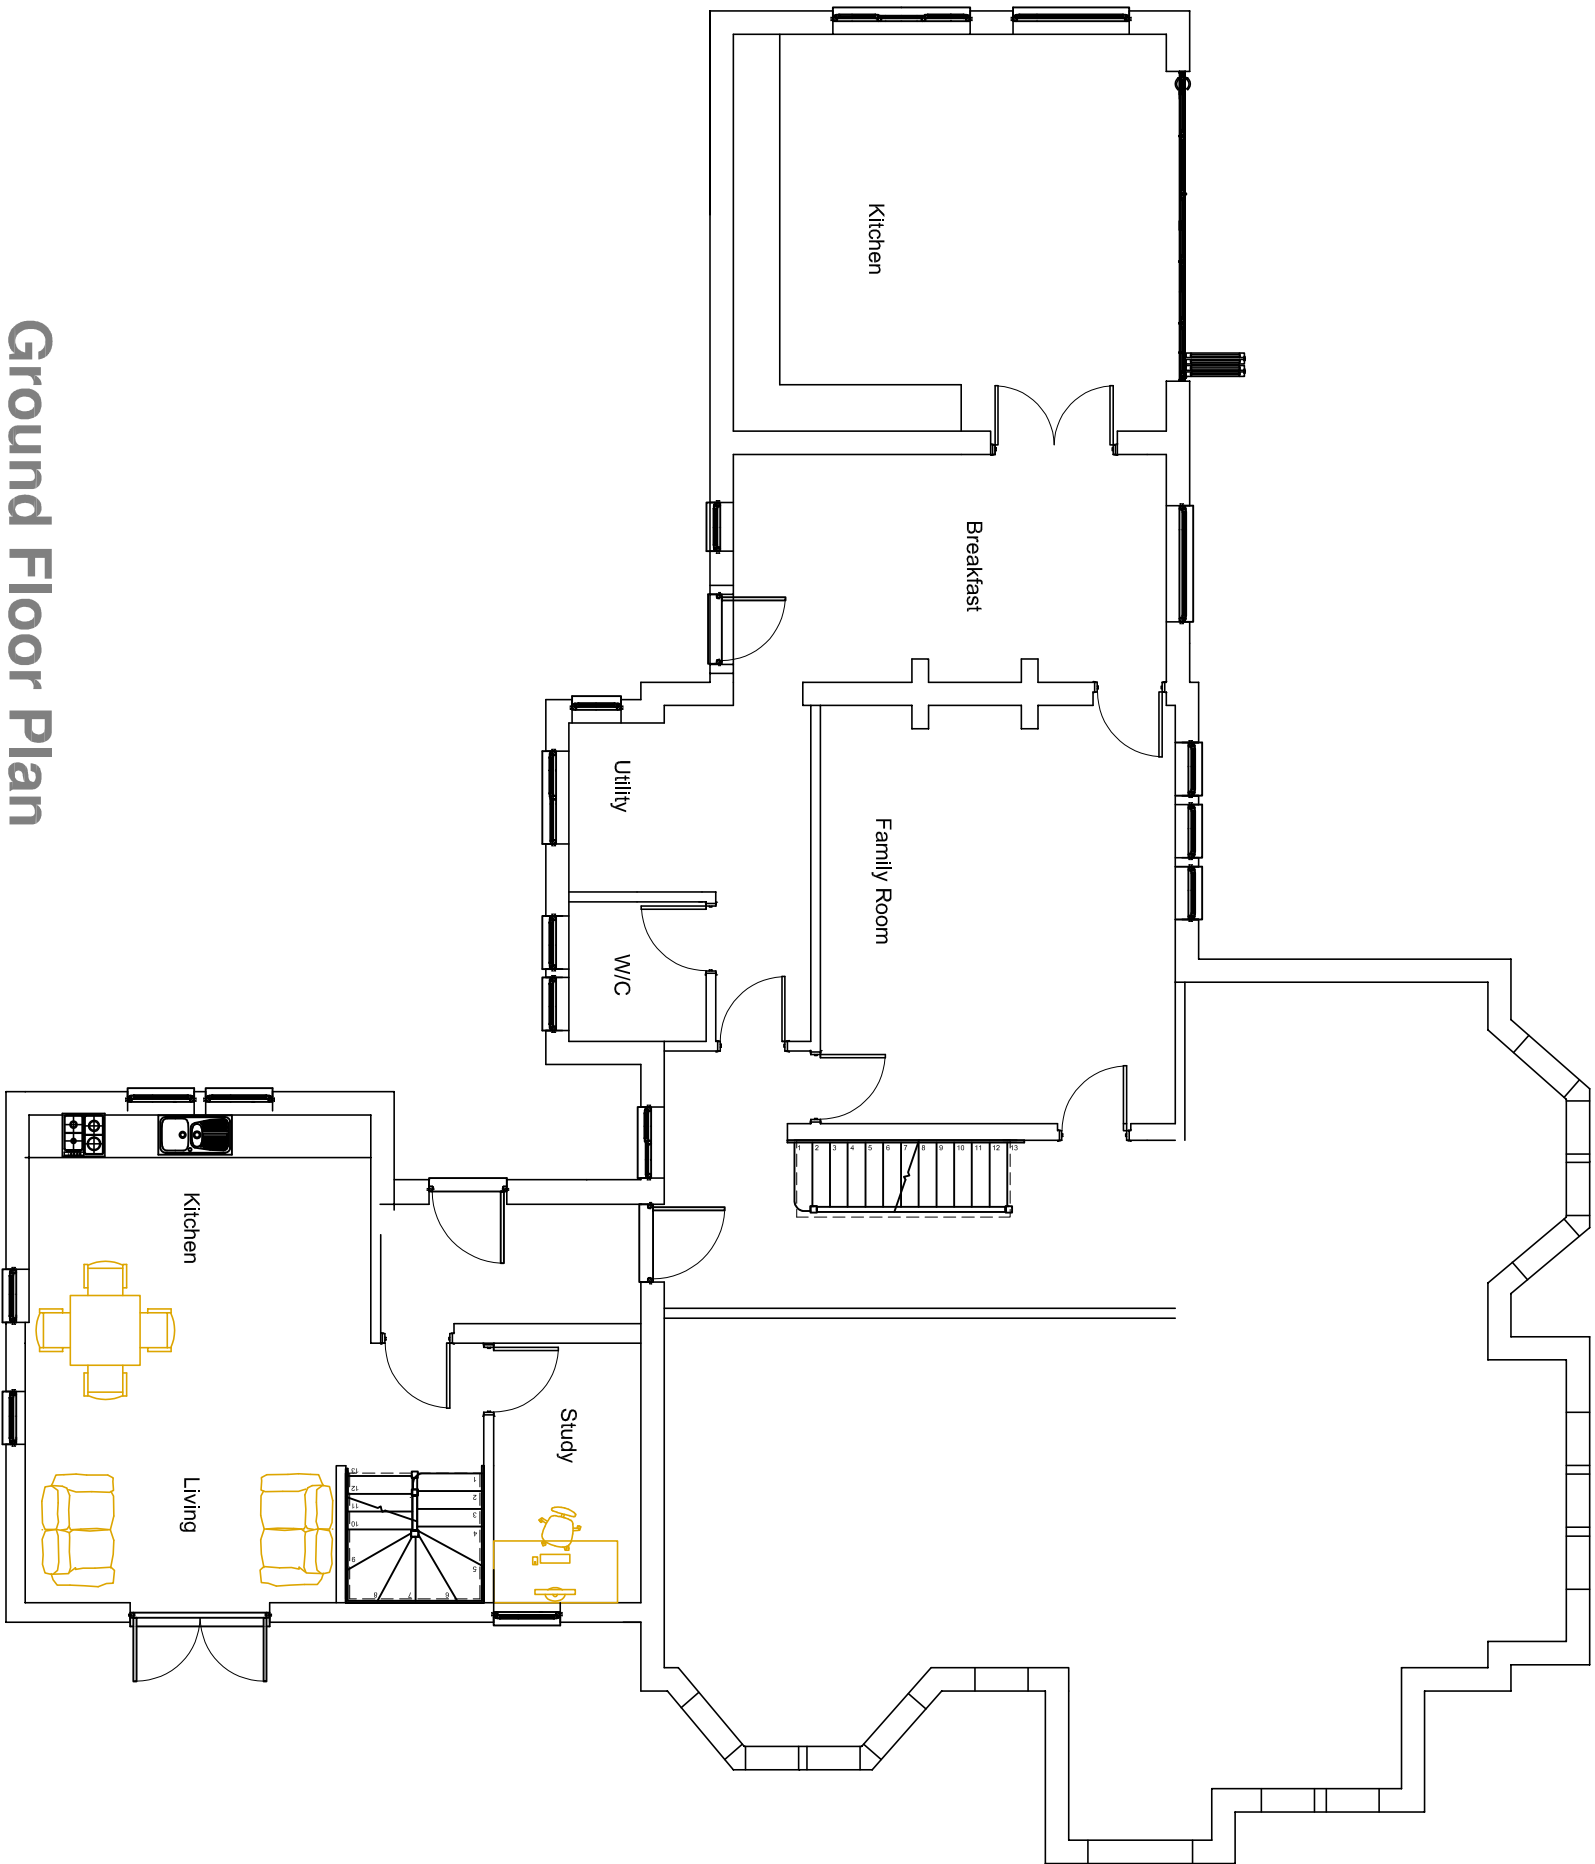

Ground Floor Plan

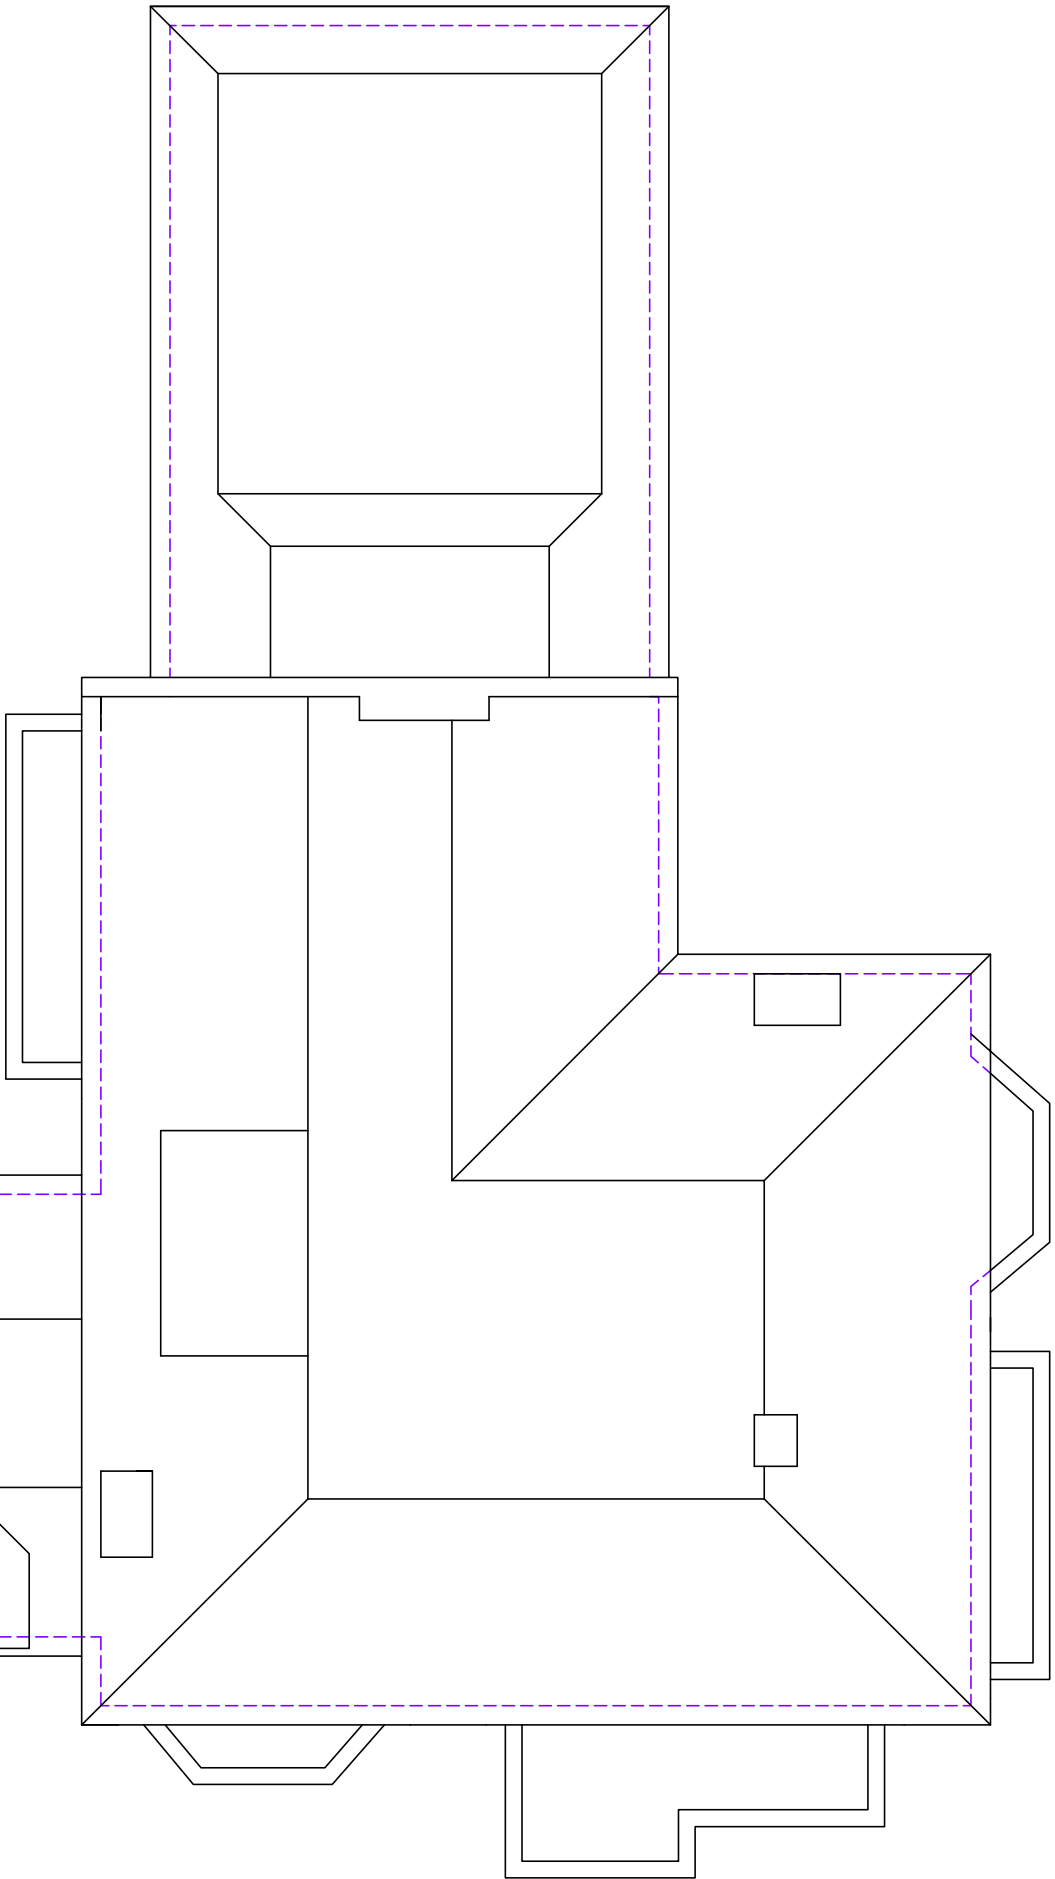


Roof Plan

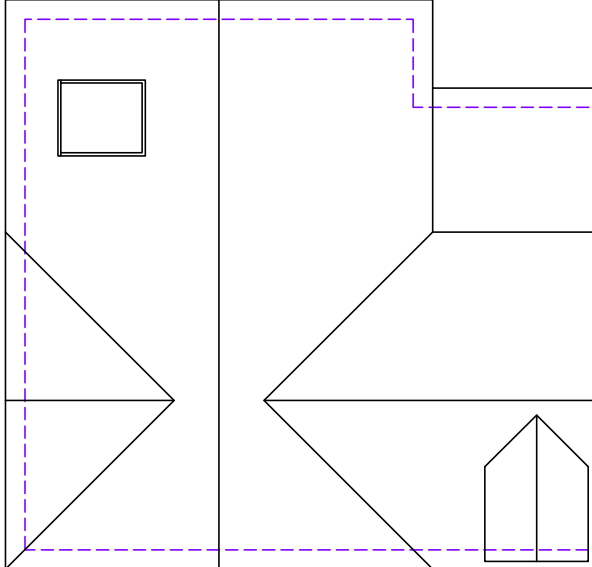

fulcrum design

Address Suite 7 Takiholme
Guildford Road, Bookham
Surrey KT23 4HB
Tel 01372 451425
Fax 01372 459620
Web www.fulcrumarchitects.co.uk
Email info@fulcrumarchitects.co.uk

 

Alison Austin & Peter Hickey
Home Farm House, Hammerpond Road.
Site Area Paper Size A2
Drawn by GS Date 10-02-26
Scale 1:100 Drawing No. 23-02-03