



All Intellectual Property Rights (including copyright) in or arising out of this drawing and the building works depicted are owned by Pegasus Planning Group Ltd (Pegasus Group) and may not be reproduced and/or copied without a written licence. Pegasus Group accepts no liability for any use of this drawing other than for the purpose for which it was prepared. This drawing is provided on the basis of the information provided to Pegasus Group and is not to be used for any other purpose. Any queries to be reported to Pegasus Group for clarification. © Pegasus Planning Group Limited. © Crown copyright and database rights OS 1000420931. Promap. Licence number 100020449. EmapSite. Licence number 000003673. Terms & Conditions @pegasugroup.co.uk

Issue:

 

ROOF PLAN

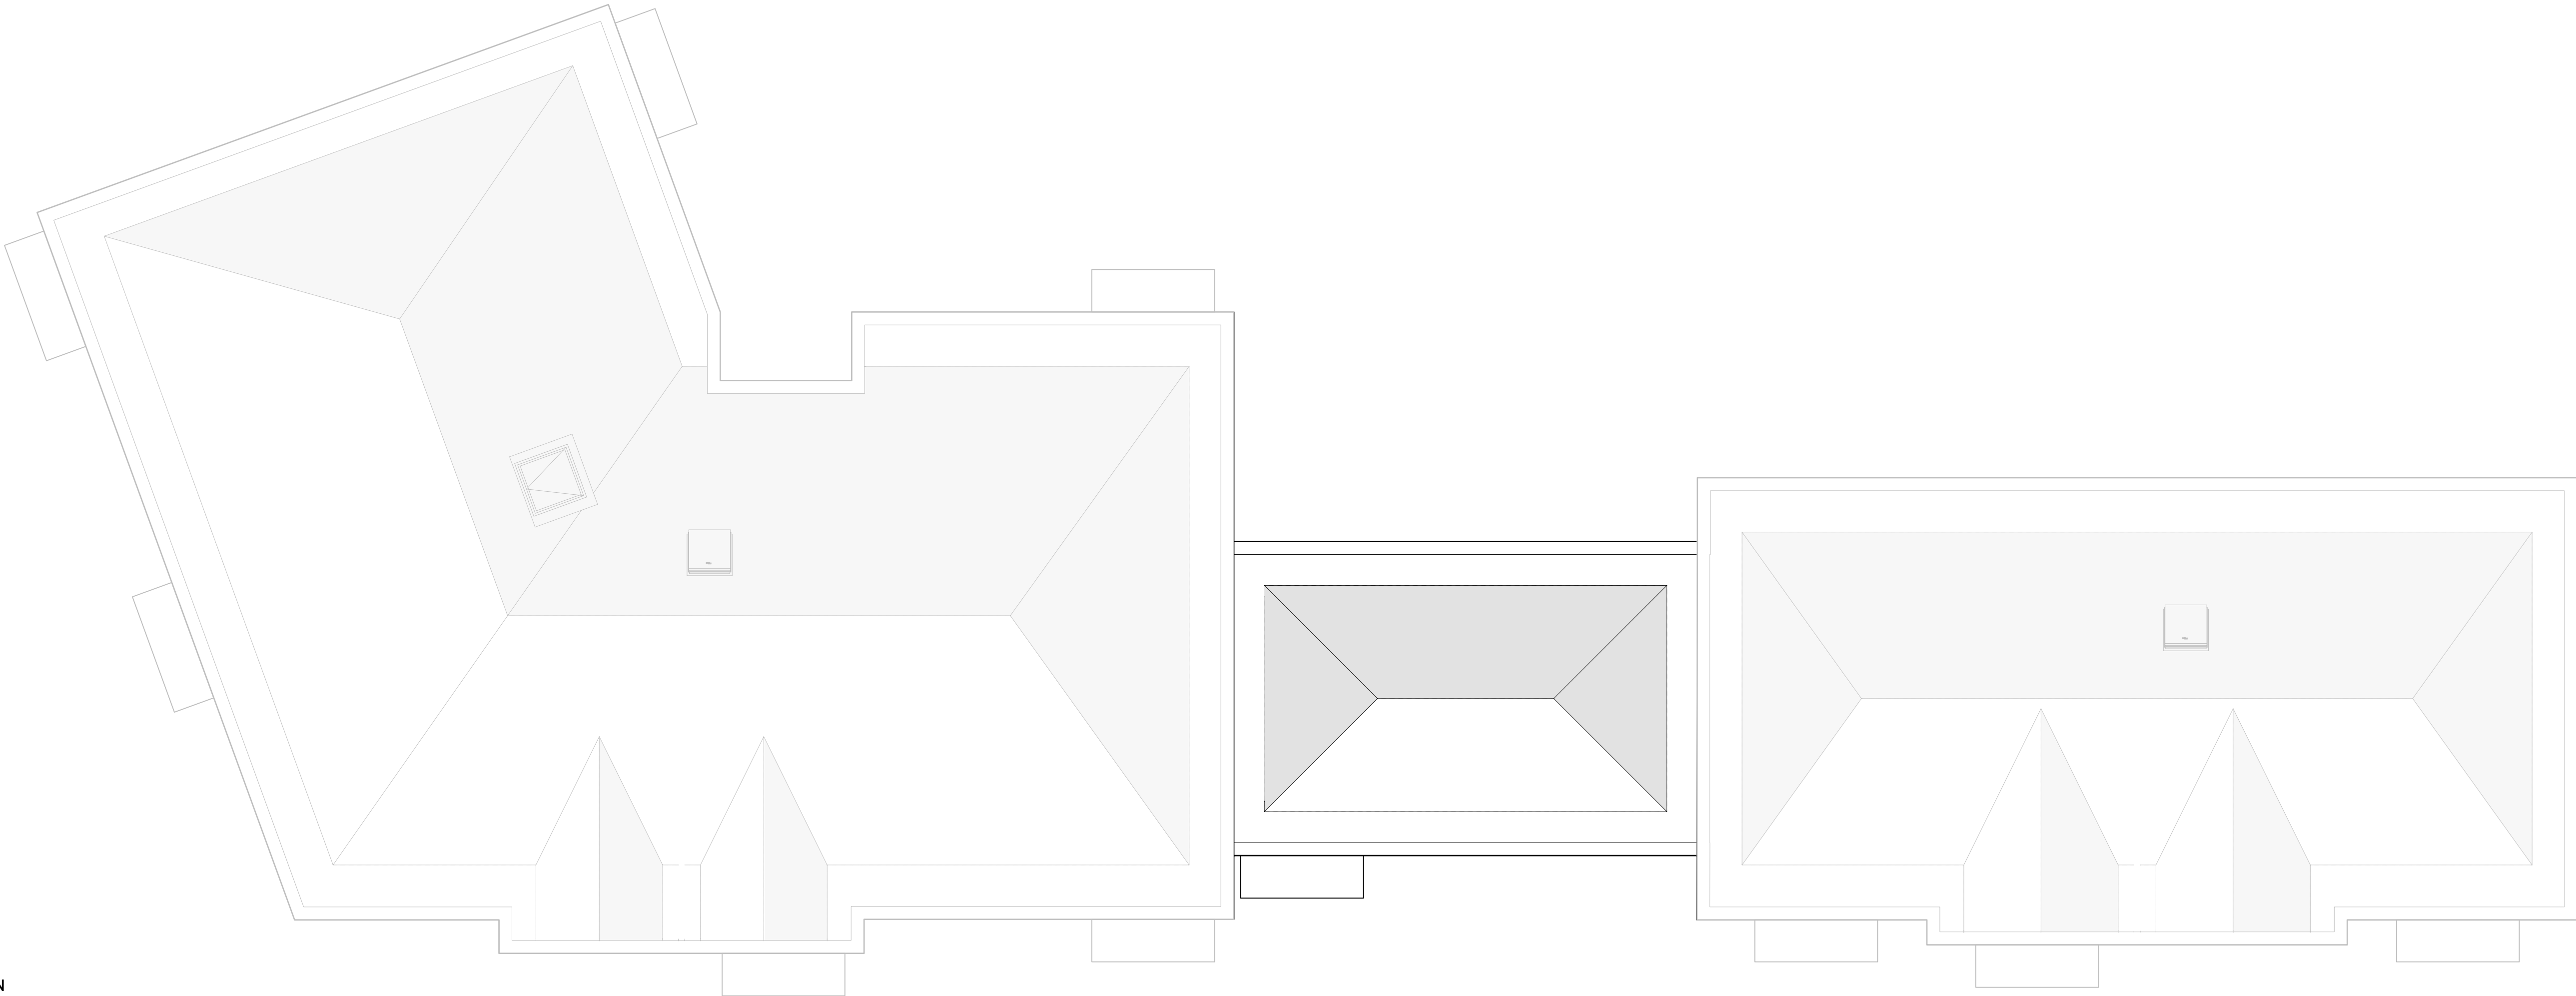

KINWOOD VALE, NEIGHBOURHOOD CENTRE – FOG – ROOF PLAN



| PEGASUSGROUP.CO.UK | TEAM/DRAWN BY: AR | APPROVED BY: KUN | DATE: 11/08/2026 | SCALE: 1:100@A1 | DRWG: P23-0030_DE_Q2_Q_25 | CLIENT: CREST NICHOLSON |