




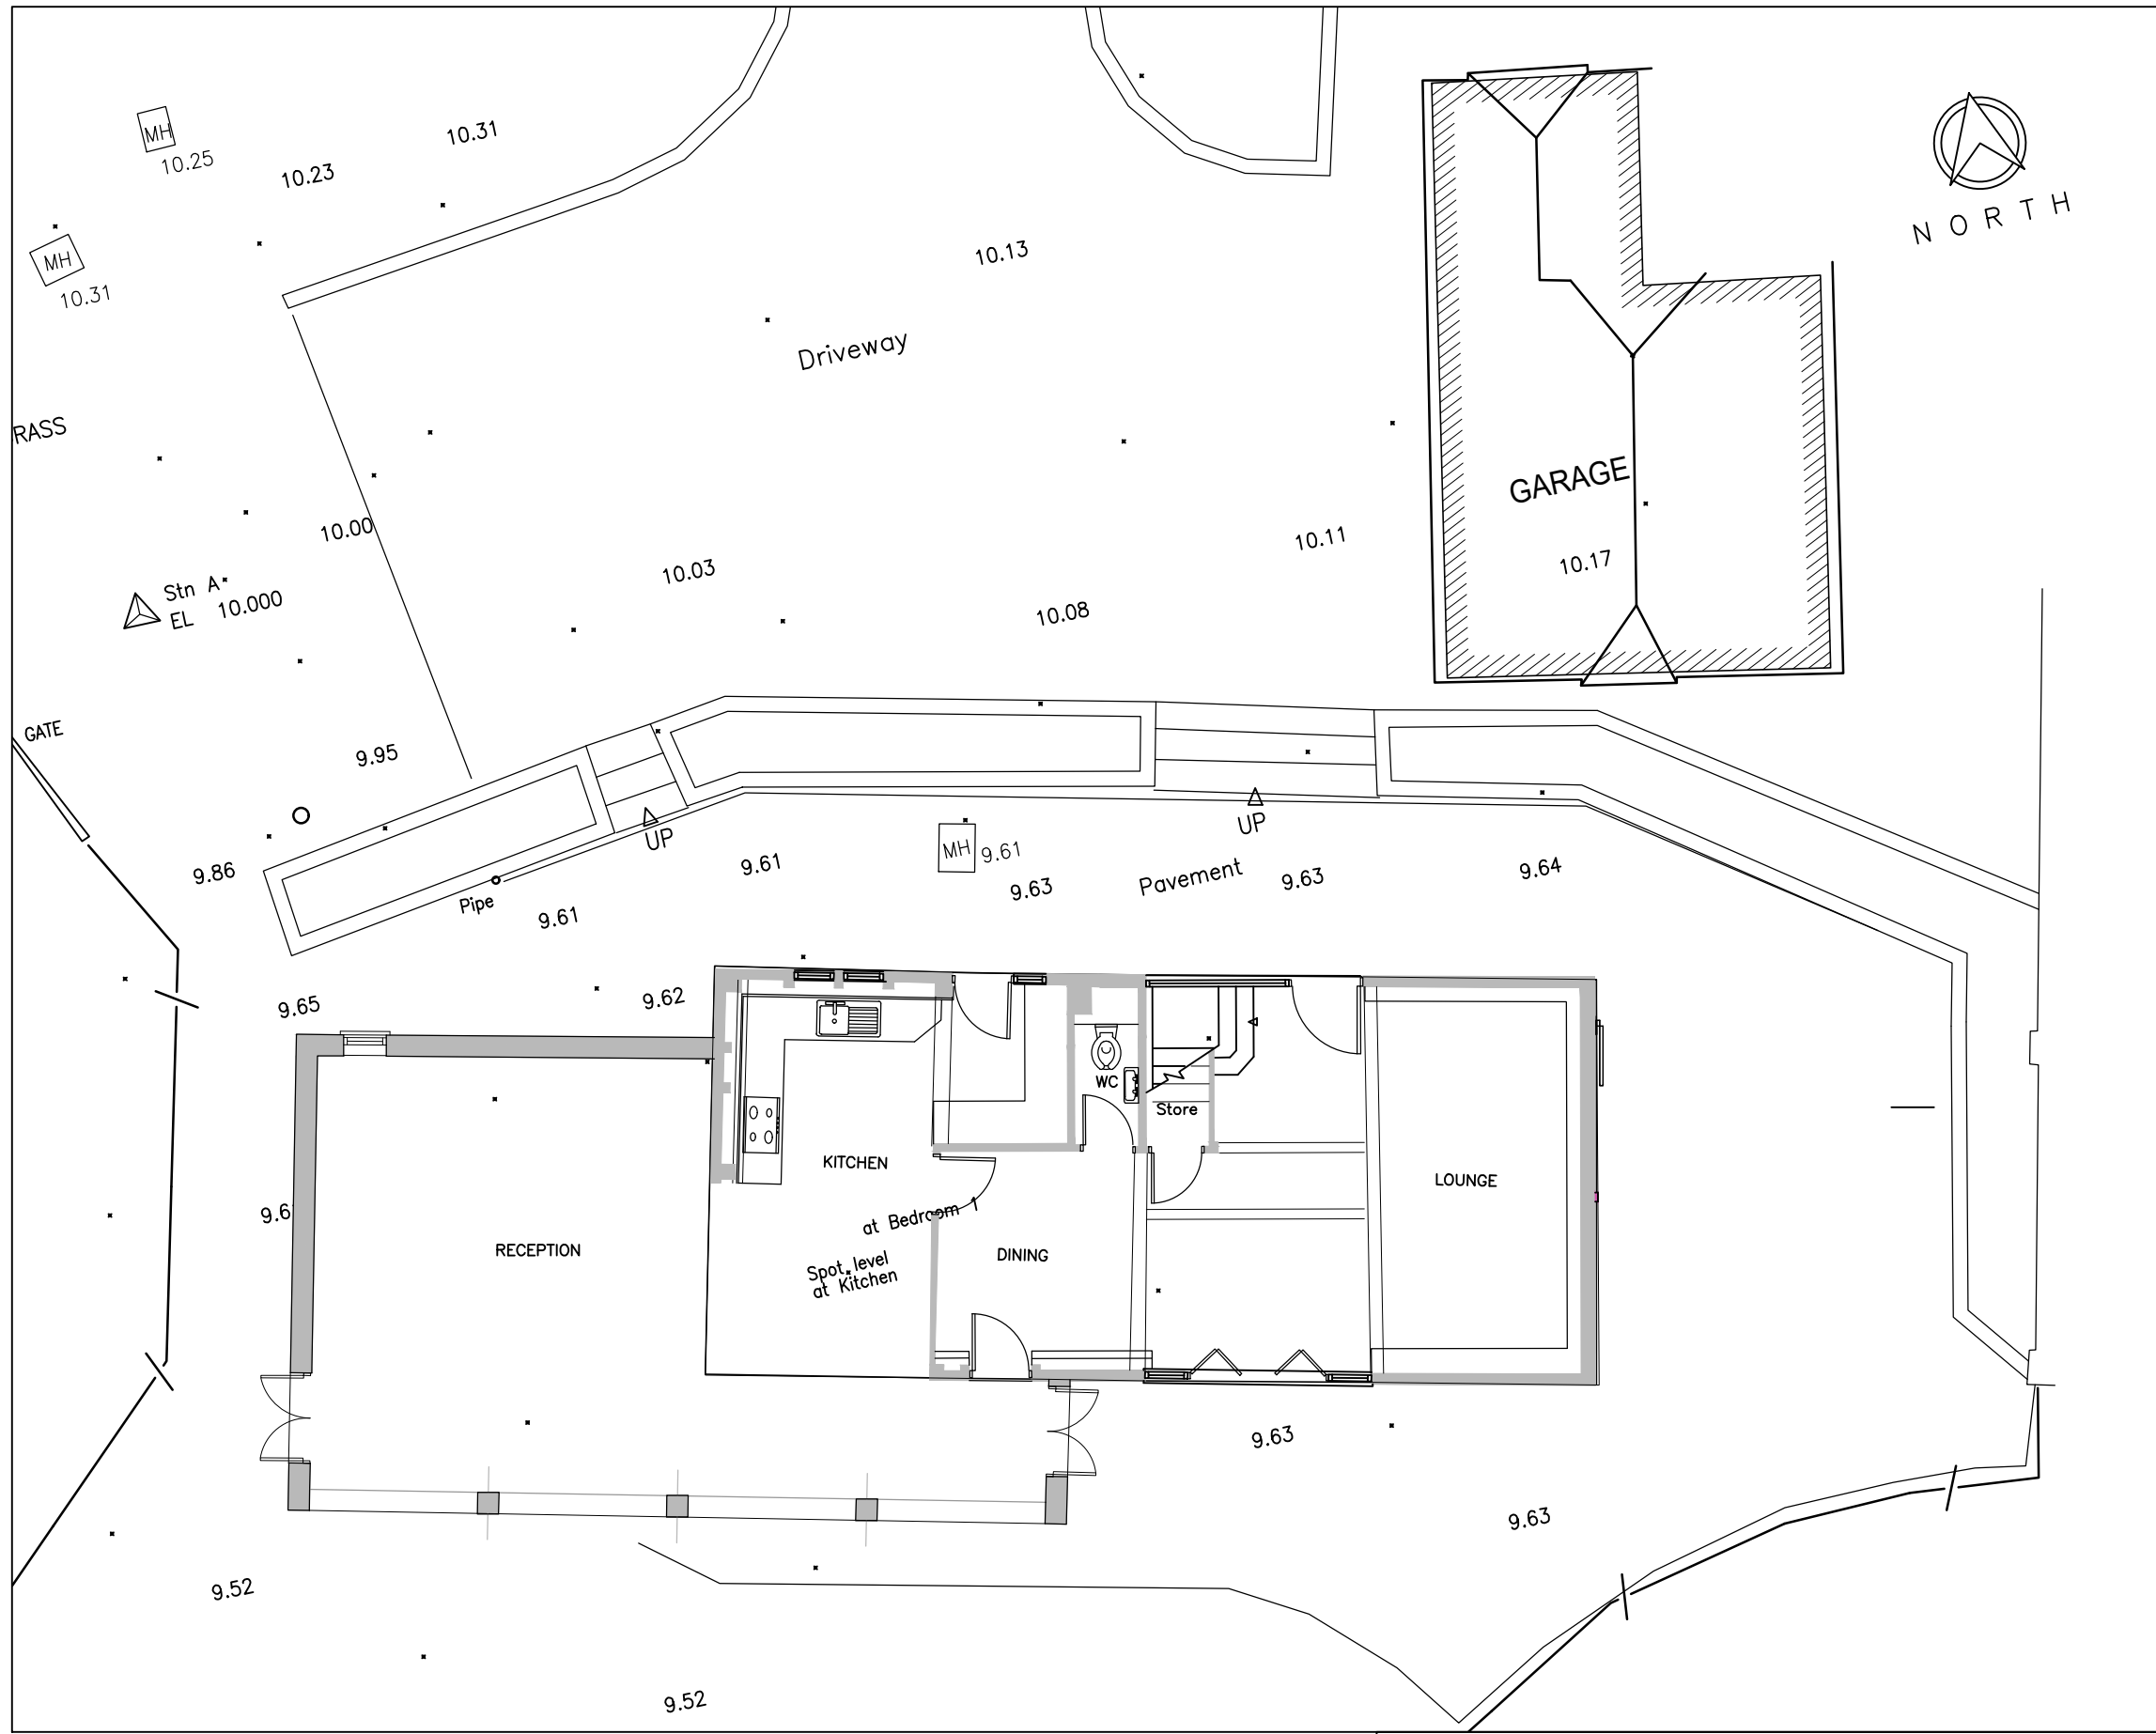

EXISTING PART SITE BLOCK PLAN (1:100)

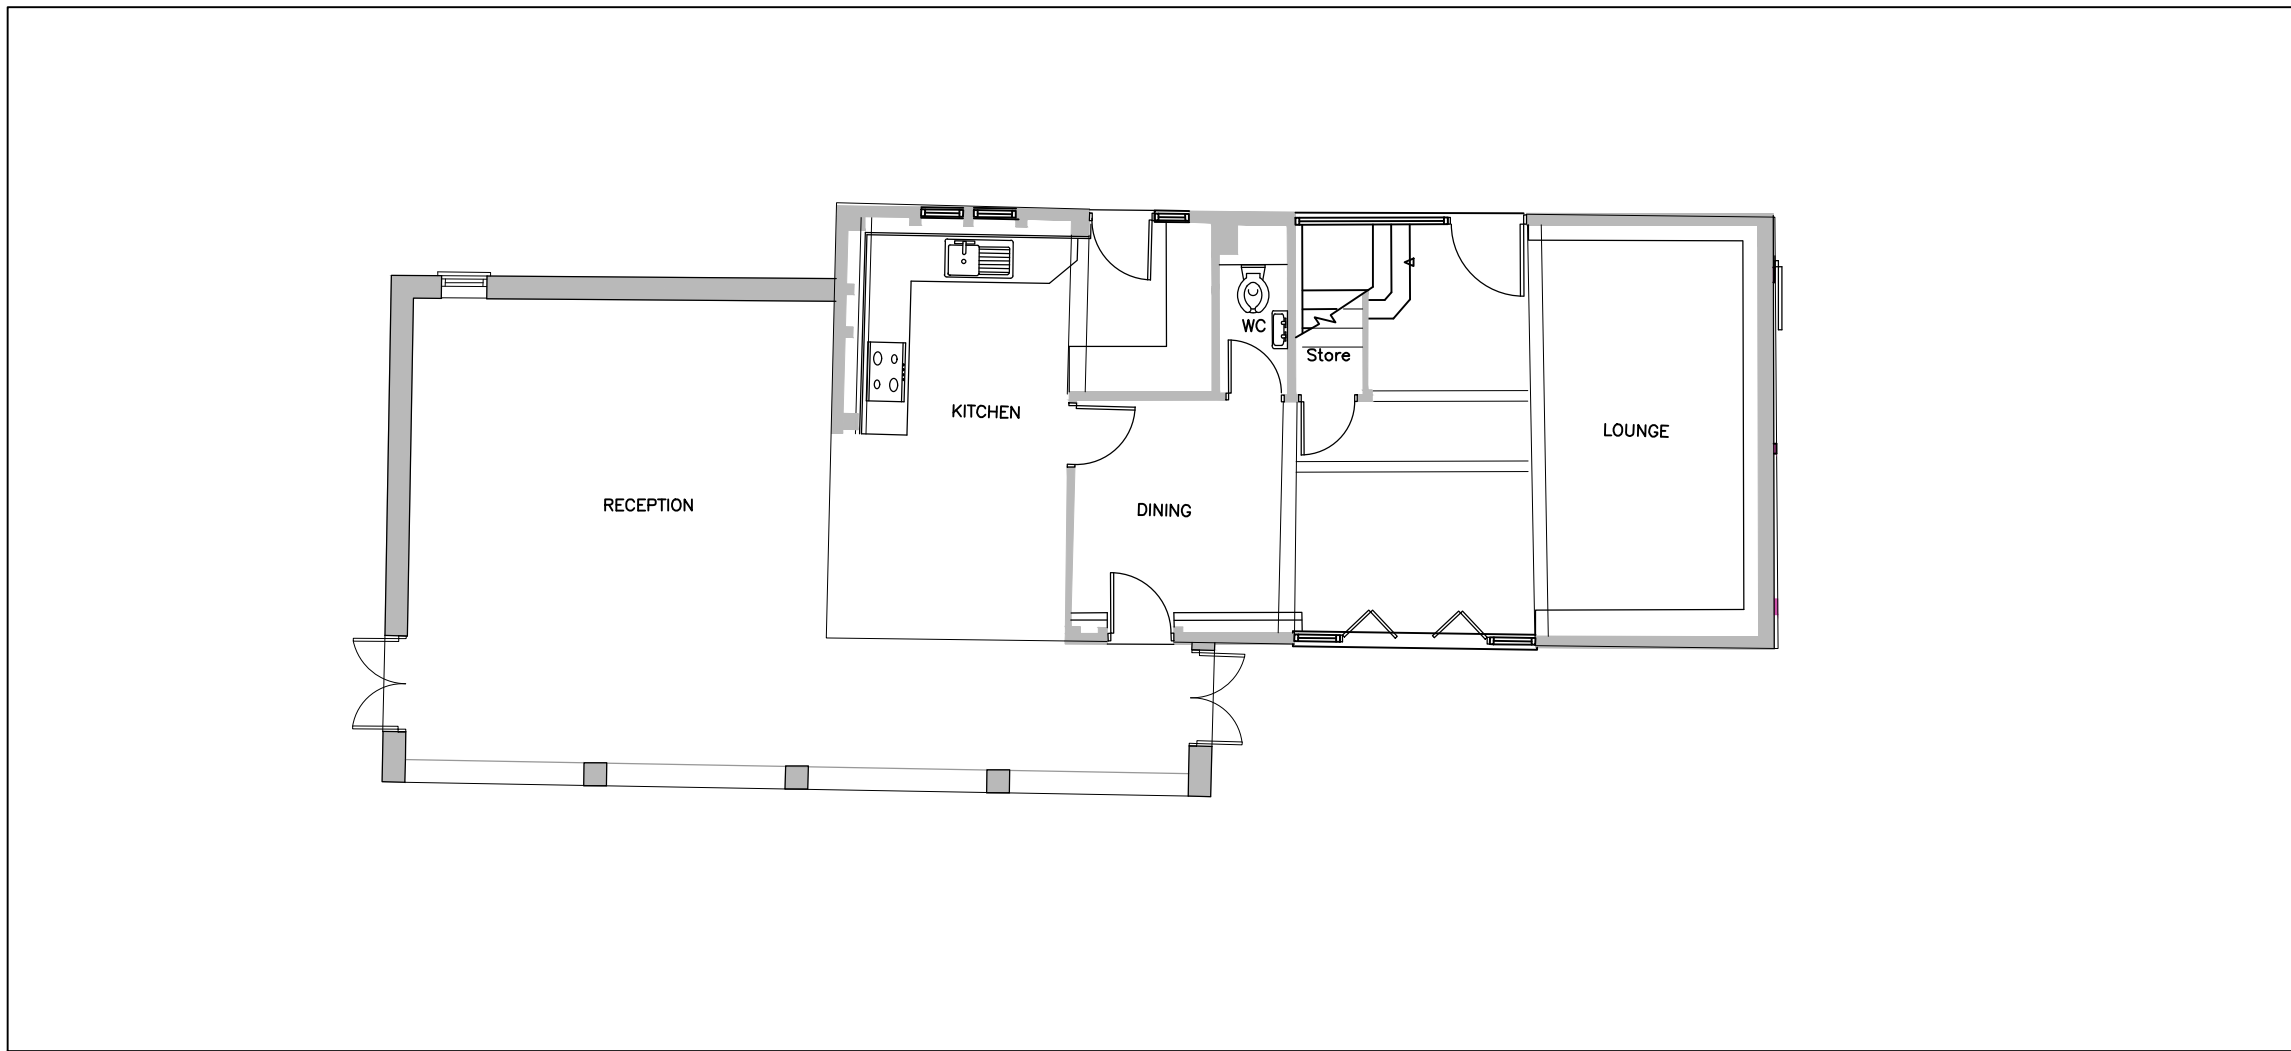


EXISTING GROUND FLOOR PLAN (1:100)

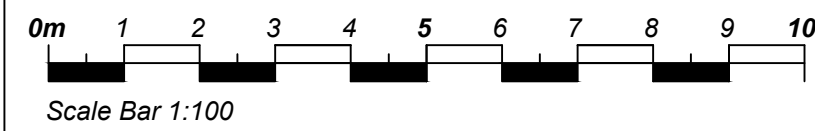


EXISTING NORTH ELEVATION - FRONT

SCALE - 1:100

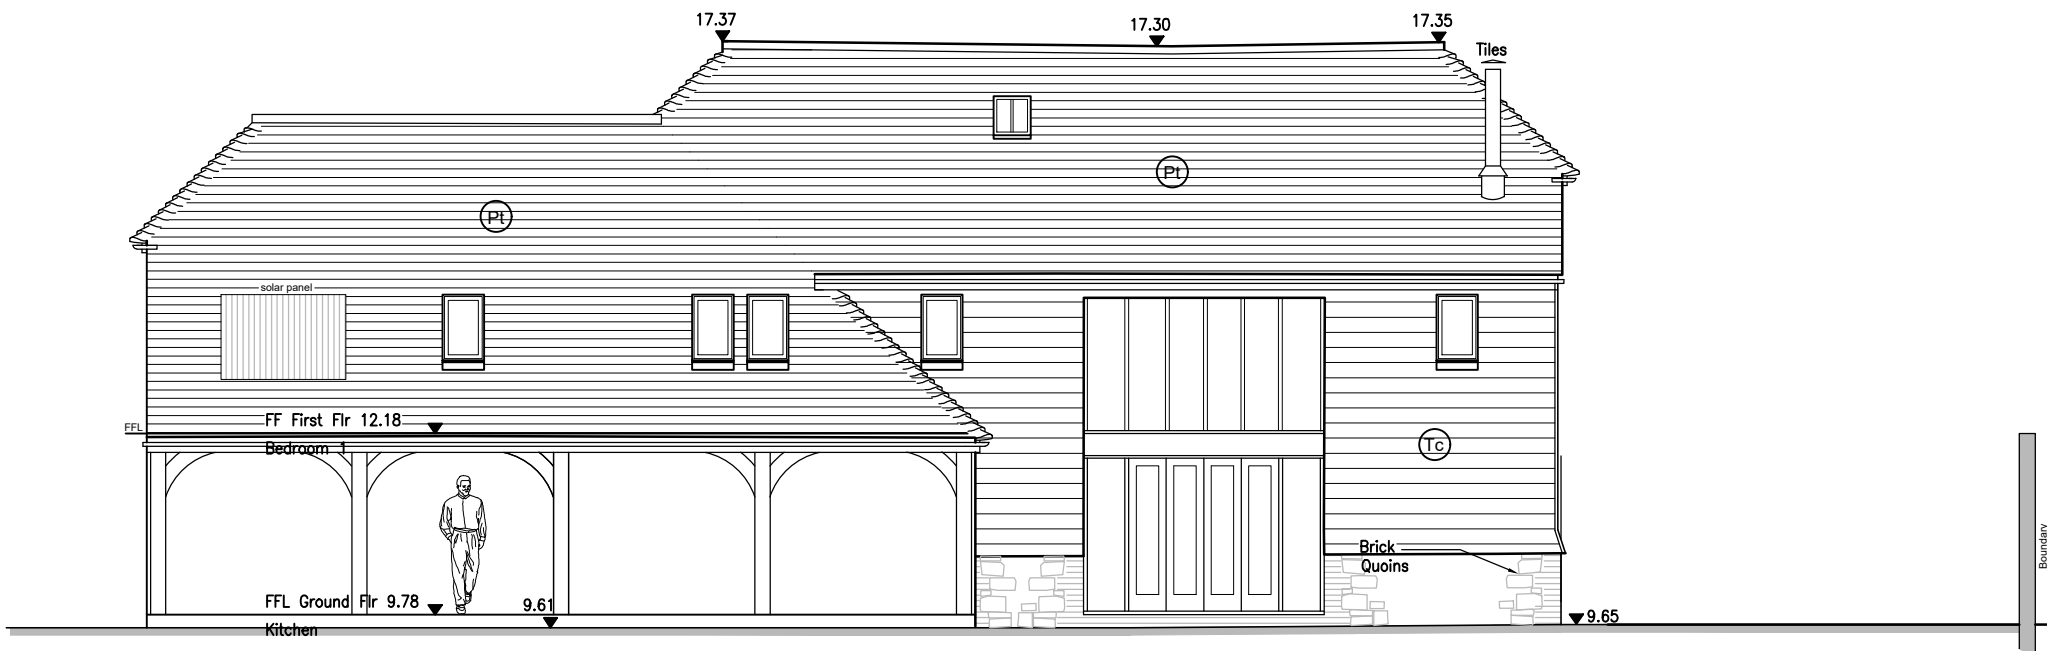


EXISTING SOUTH ELEVATION - REAR

SCALE - 1:100

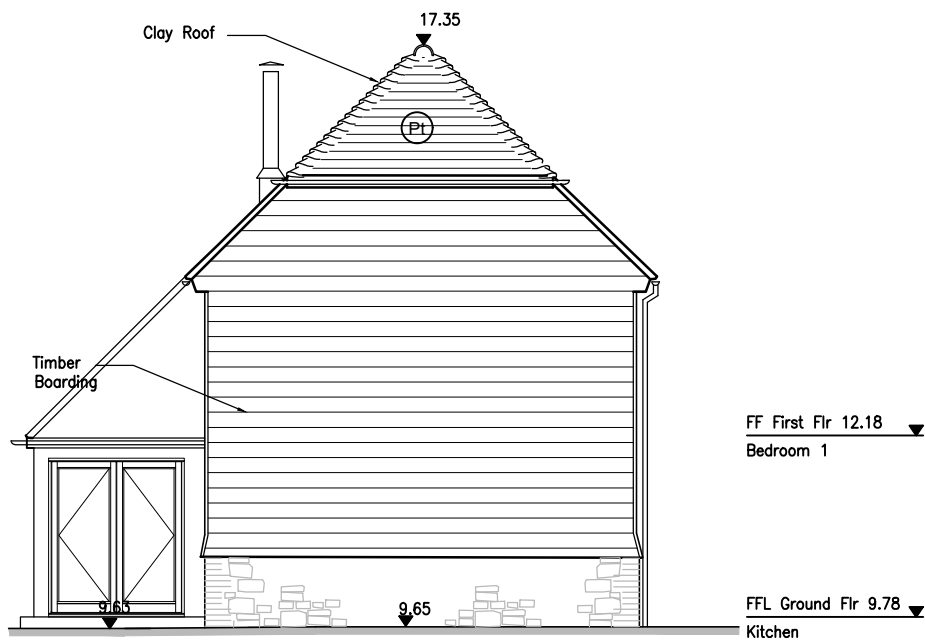


EXISTING EAST ELEVATION - SIDE

SCALE - 1:100

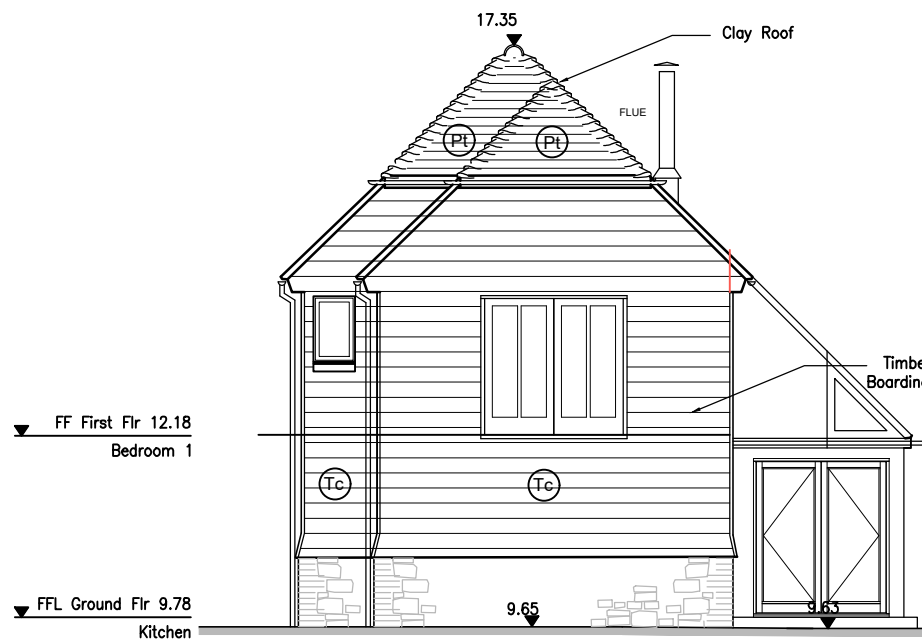

EXISTING WEST ELEVATION - SIDE

SCALE - 1:100

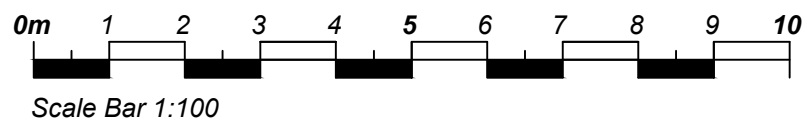

This drawing is to be read in conjunction with all other relevant drawings and specifications.
Do not scale from this drawing. Use figured dimensions only. All levels and dimensions to be checked on site. All dimensional discrepancies are to be brought to the immediate attention of DMA BUILDING DESIGNS.
Responsibility cannot be accepted for alteration and/or deviation from this design without prior knowledge of DMA BUILDING DESIGNS.
Copyright reserved. This drawing may only be used for the client and location specified in the title block. It may not be copied or disclosed to any other third party without prior written consent from DMA BUILDING DESIGNS.
Prior to any works commencing on site, DMA BUILDING DESIGNS is to be contacted regarding the current status, revision or regulatory approval of this drawing.

P1	NEW DRAWING	19.06.2026
REV	DESCRIPTION	DATE

DMA
BUILDING DESIGNS

UNIT 48, RUDGICK BRICKWORKS, LYNNICK ST
RUDGICK, HORSHAM, WEST SUSSEX, RH12 3DH.
TEL No 01403 822220 Mobile 07730 52447
Email - admin@dmabuildingdesigns.co.uk

CLIENT
MR IAN BRAZIER
PROJECT
ANCILLARY ANNEXE TO MAIN DWELLING

DRAWING
EXISTING SITE PLANS & ELEVATIONS SHOWING EXISTING DWELLING & NEW ANNEX AT WATERSIDE BARN, HOWICK BARN, THE HAVEN WEST SUSSEX, RH14 9BQ.

STATUS PLANNING APPLICATION	SCALE @ A1 1:100, 1:500, 1:1250	DATE JUNE 2026	DRG No DE1381/12	REVISION P1
---------------------------------------	------------------------------------	-------------------	---------------------	----------------