


NOTES RELATING TO THIS DRAWING

ALL DIMENSIONS ARE TO BE CHECKED ON SITE PRIOR TO COMMENCEMENT OF ANY WORKS, AND ANY DISCREPANCIES REPORTED IMMEDIATELY TO THE ARCHITECT/DISIGNER.
THIS DRAWING IS TO BE READ IN CONJUNCTION WITH ALL OTHER DESIGN TEAM DETAILS AND SPECIFICATIONS.
DO NOT SCALE FROM DRAWINGS, EXCEPT FOR THE PURPOSES OF PLANNING ASSESSMENT.

LEGEND:


RETAINED STRUCTURE

SCALE BAR FOR 1:100

 


Rev.	Description	By	Chkd.	Date
P1	ISSUE FOR INFORMATION	SS	SS	JAN 26


Title:	ISSUE FOR INFORMATION		
Client:			
Project:	3 YEW TREES, STANE STREET HORSHAM, RH13 0RE		
Drawing:	EXISTING PLANS AND ELEVATIONS		
Drawn:	SS	Chkd:	SS
Drawing Status:	PLANNING ISSUE	Rev.	P1
Scale:	Noted @ A2	Date	JAN 26
Job No.	PSD/2022/276	Drawing No.	A01

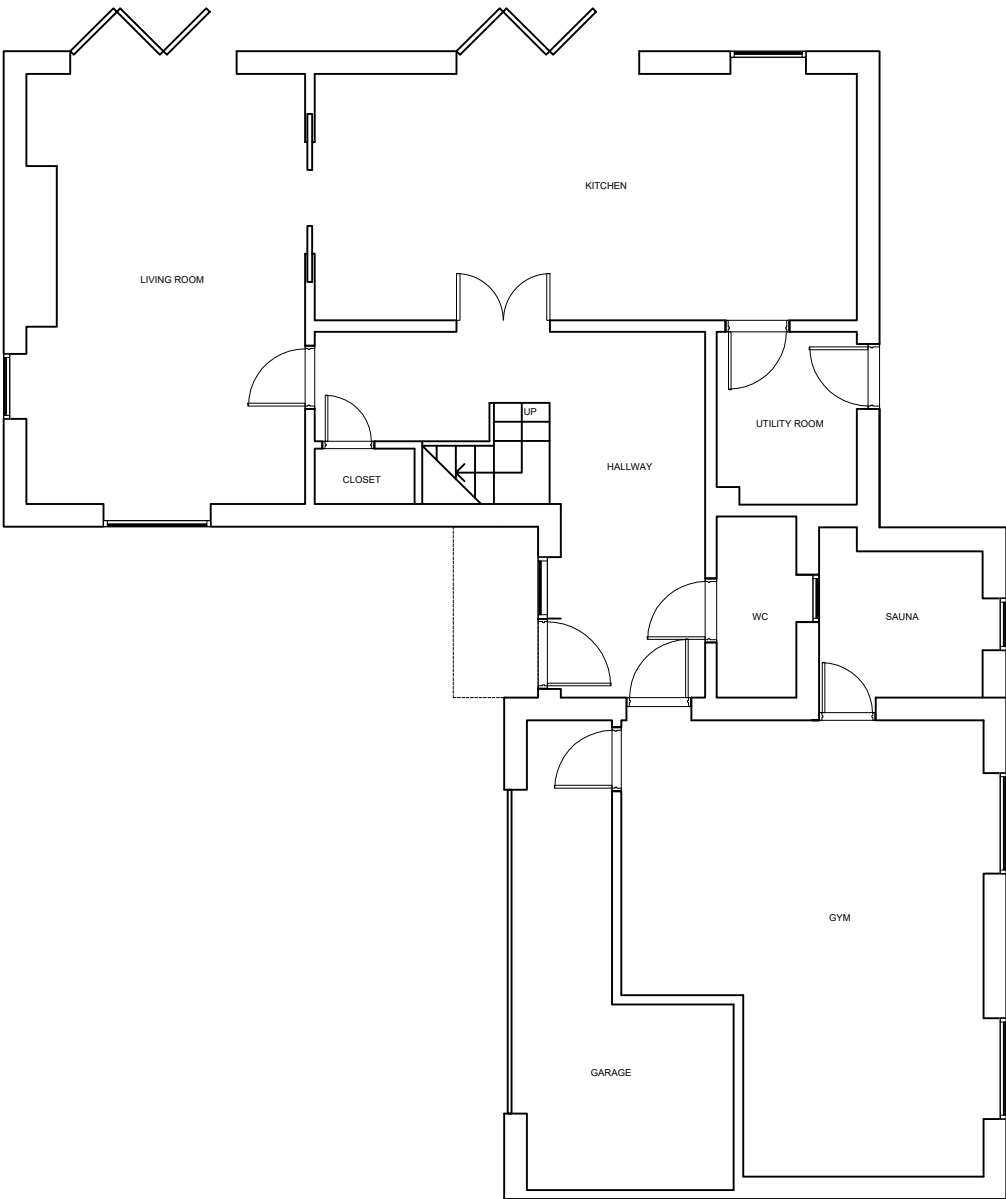


GROUND FLOOR (existing)
Scale 1:100

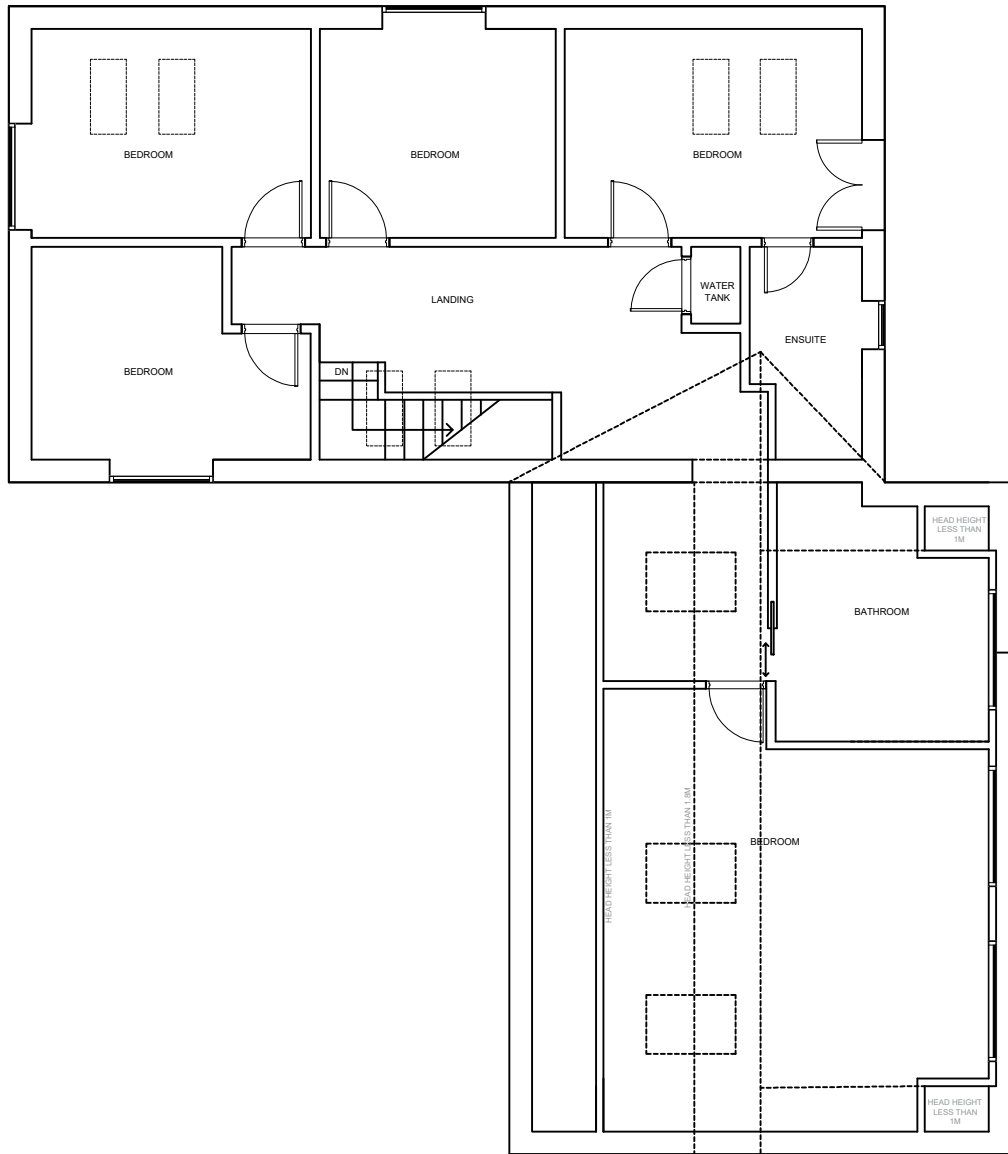


FIRST FLOOR (existing)
Scale 1:100

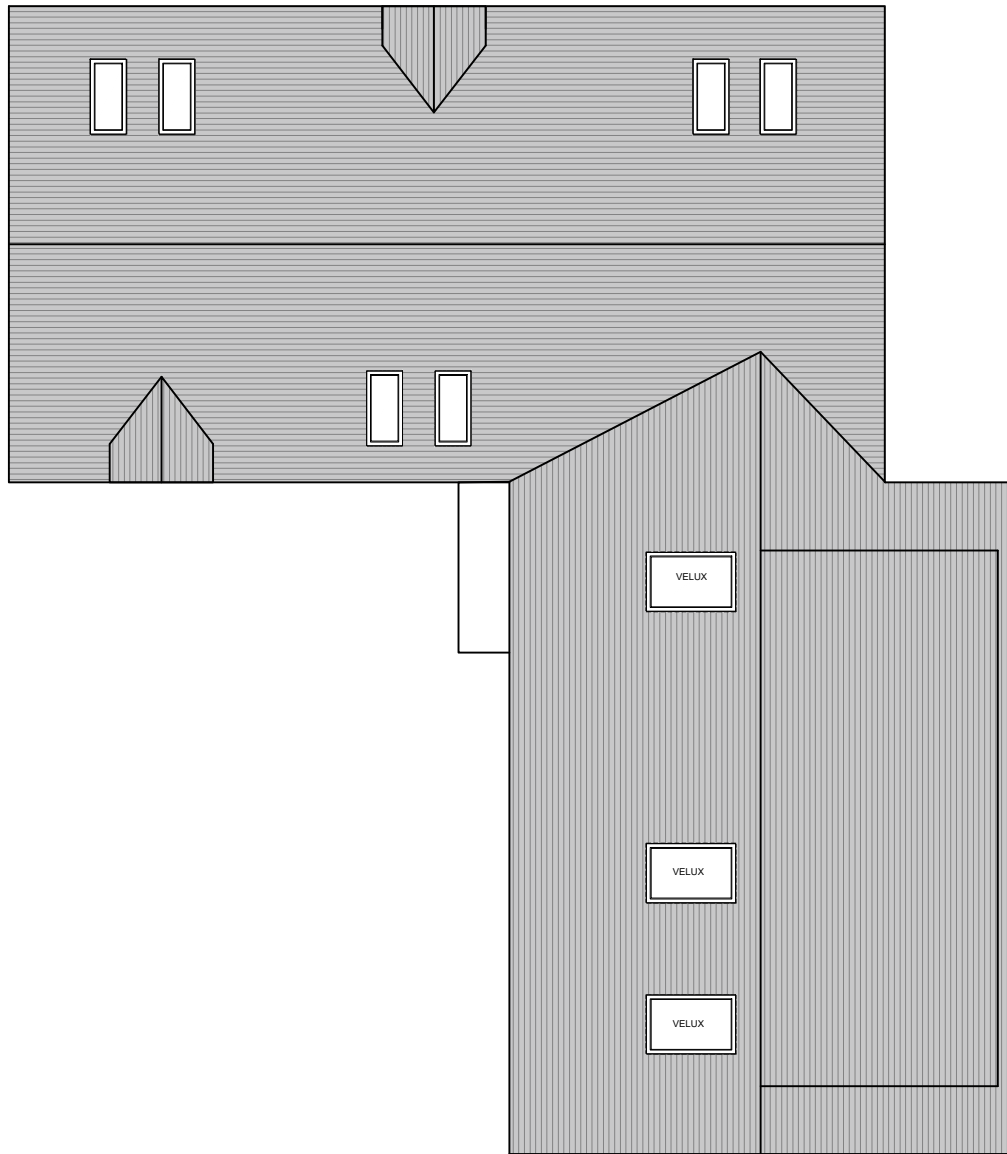

ROOF PLAN (existing)
Scale 1:100

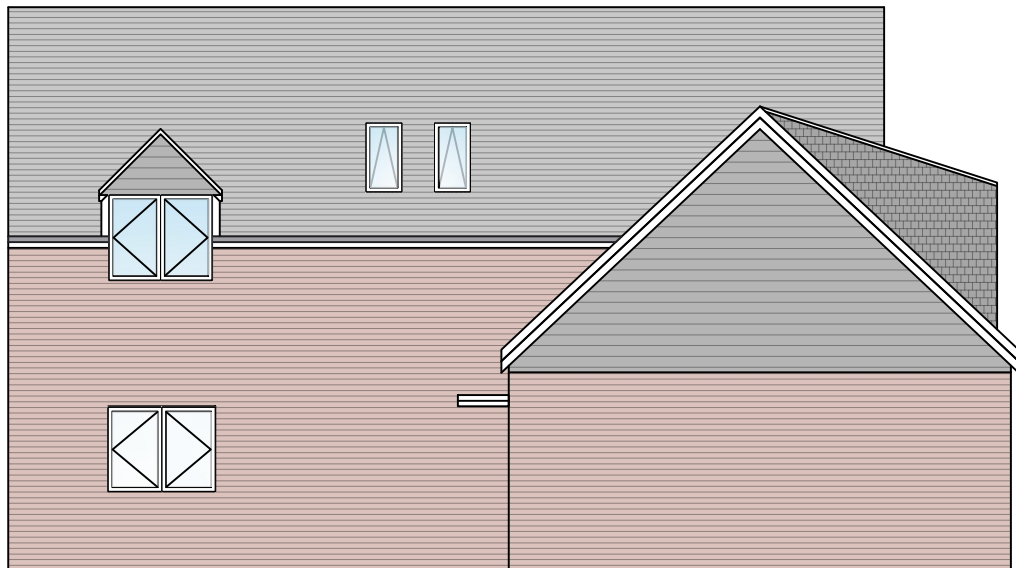


NORTH FACING ELEVATION
(existing)
Scale 1:100

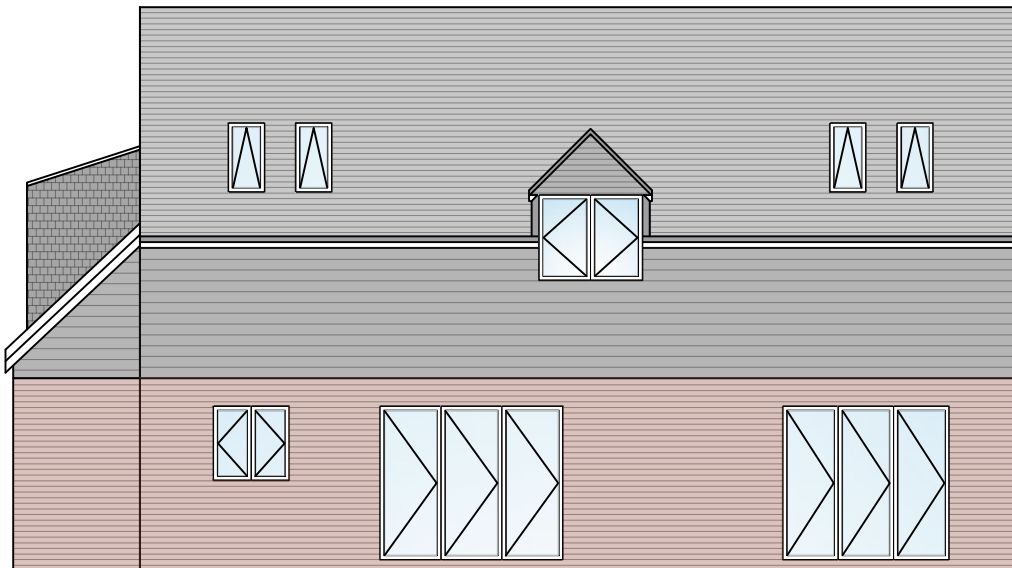

SOUTH FACING ELEVATION
(existing)
Scale 1:100



EAST FACING ELEVATION
(existing)
Scale 1:100

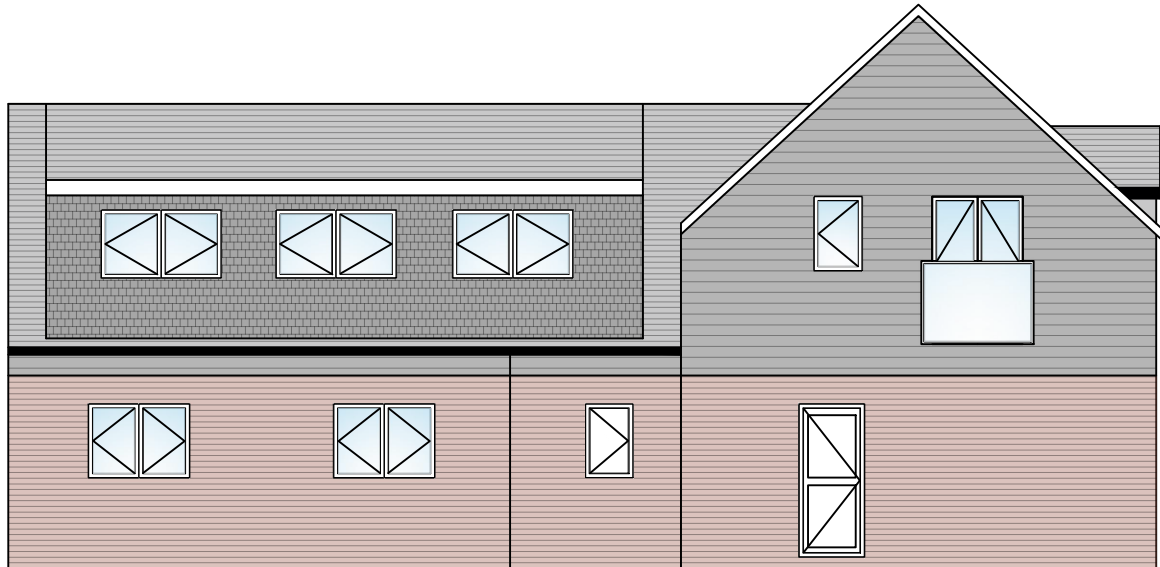

WEST FACING ELEVATION
(existing)
Scale 1:100