



NOTES RELATING TO THIS DRAWING


ALL DIMENSIONS ARE TO BE CHECKED ON SITE PRIOR TO COMMENCEMENT OF ANY WORKS, AND ANY DISCREPANCIES REPORTED IMMEDIATELY TO THE ARCHITECT/DISIGNER.
THIS DRAWING IS TO BE READ IN CONJUNCTION WITH ALL OTHER DESIGN TEAM DETAILS AND SPECIFICATIONS.
DO NOT SCALE FROM DRAWINGS, EXCEPT FOR THE PURPOSES OF PLANNING ASSESSMENT.

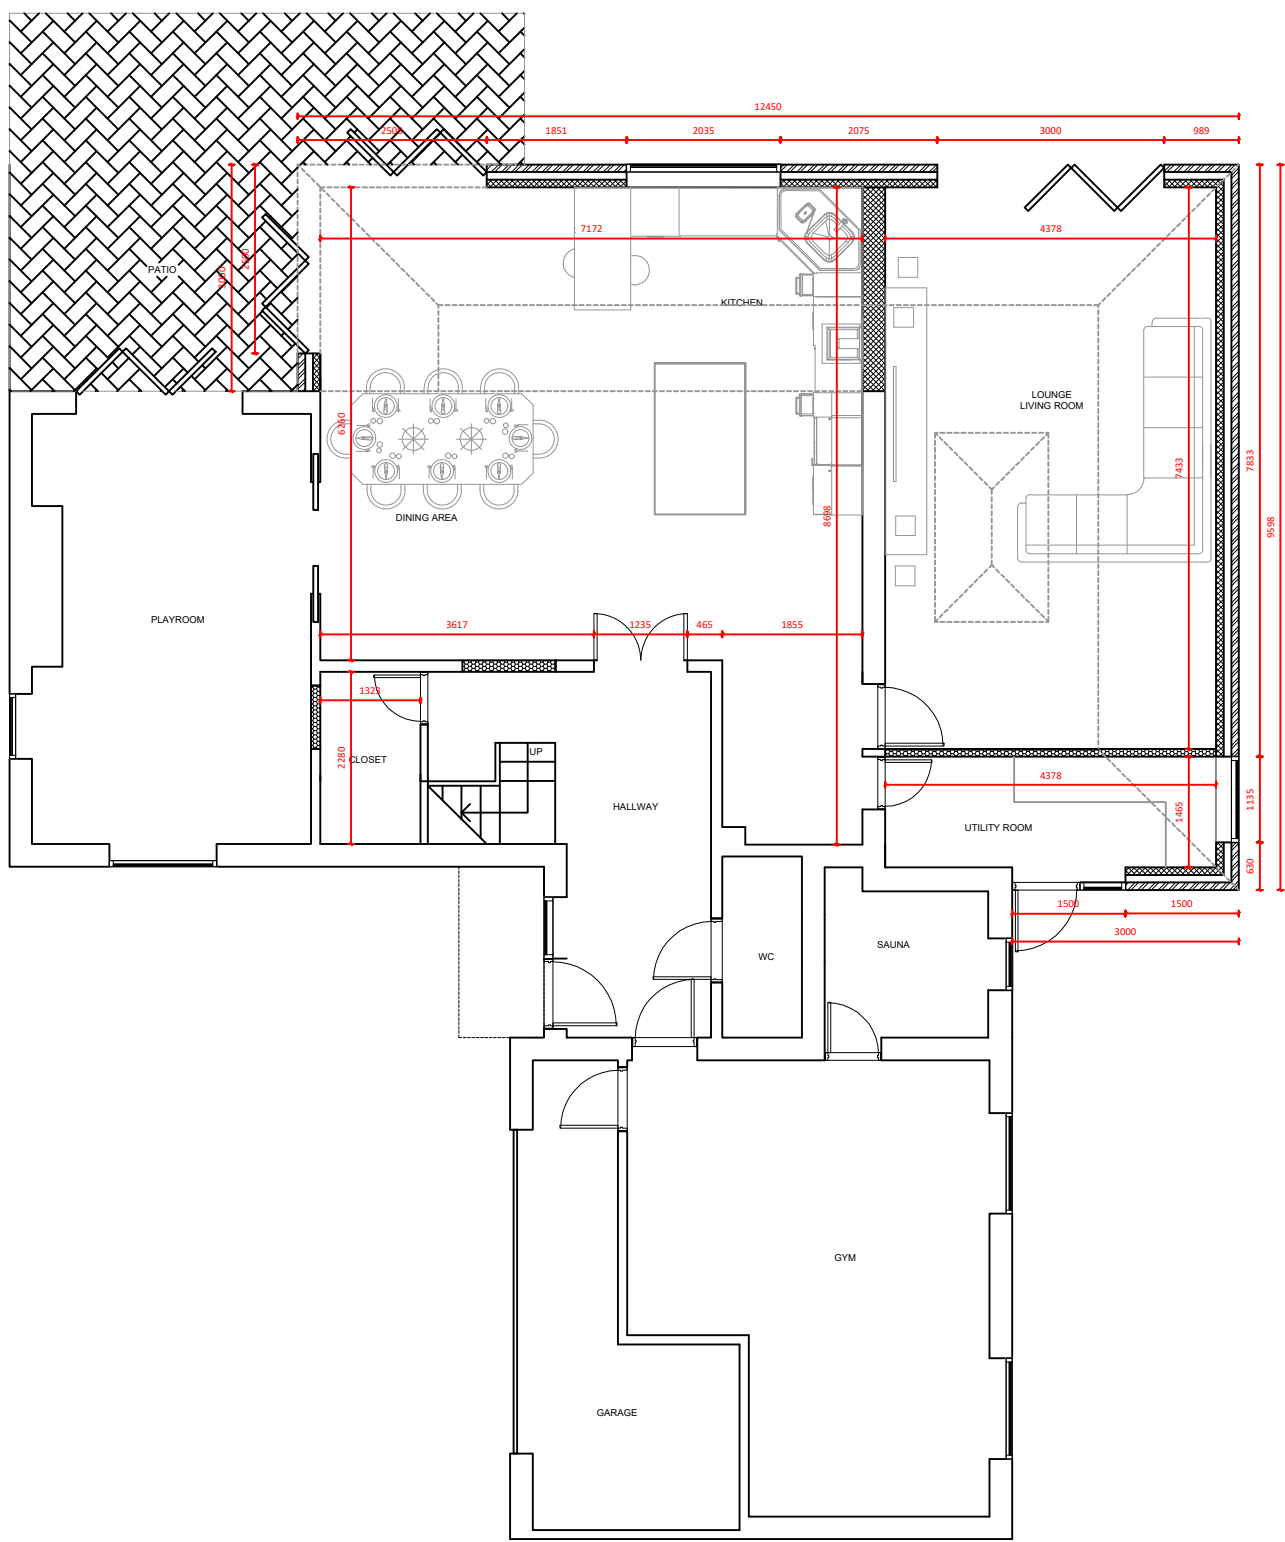


GROUND FLOOR (proposed)
Scale 1:100

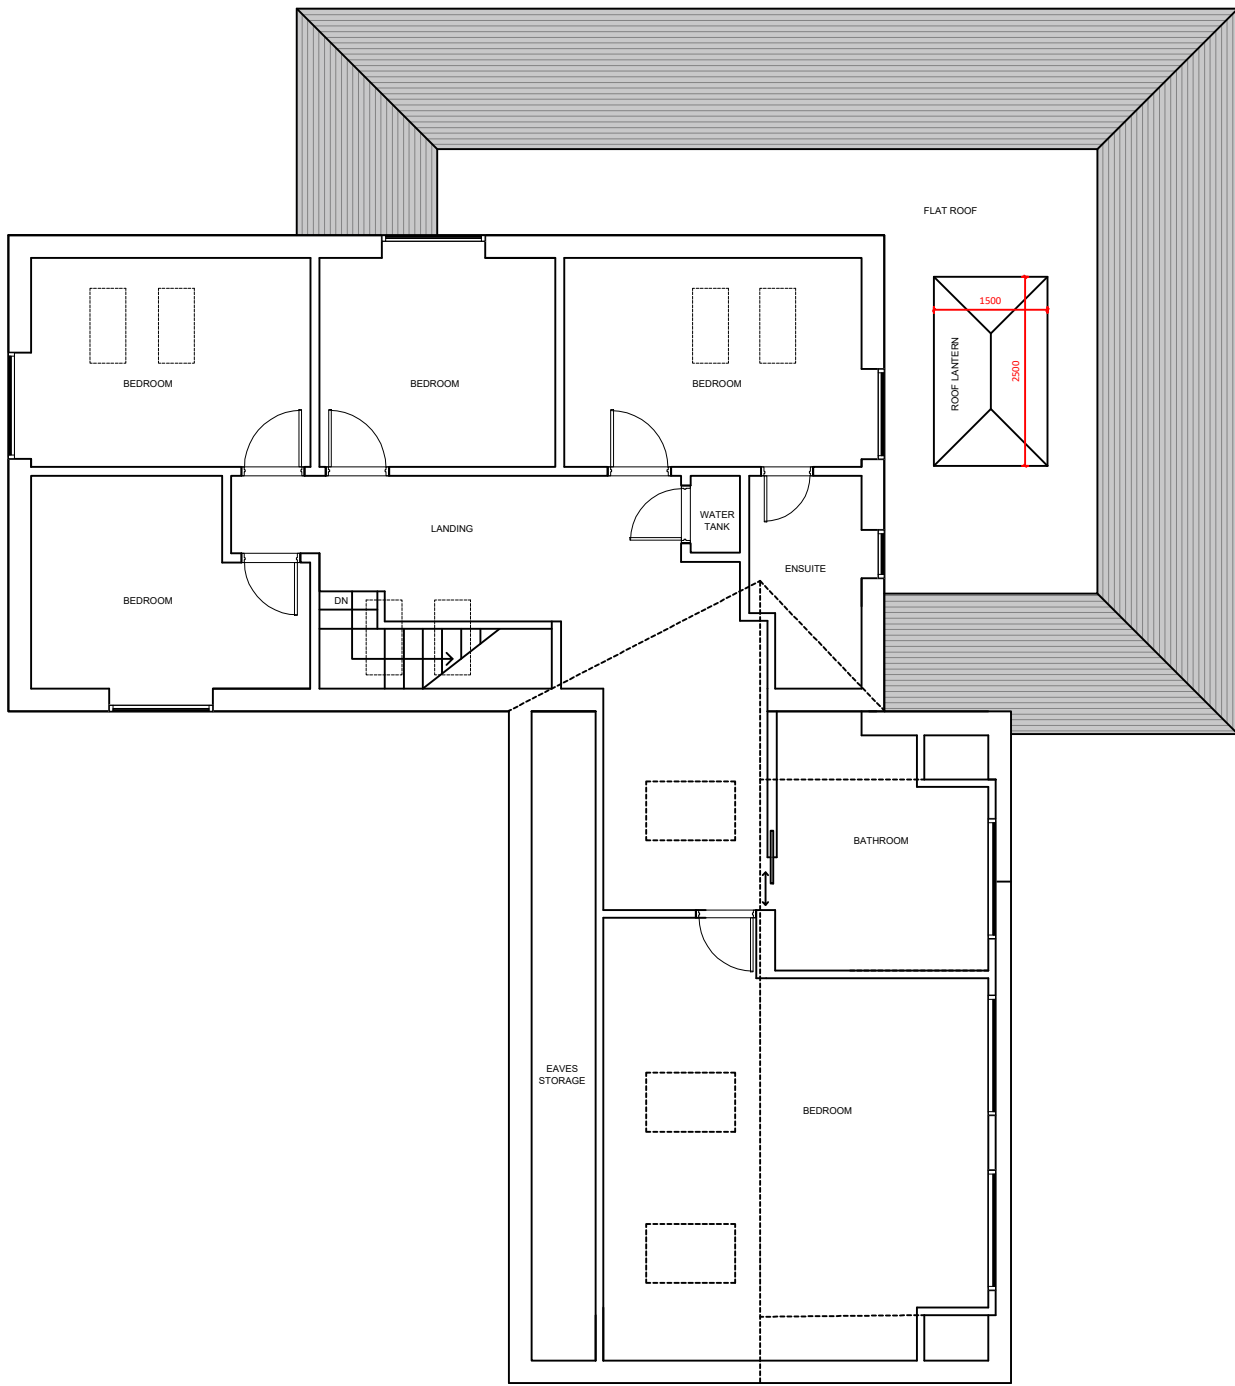

FIRST FLOOR (proposed)
Scale 1:100

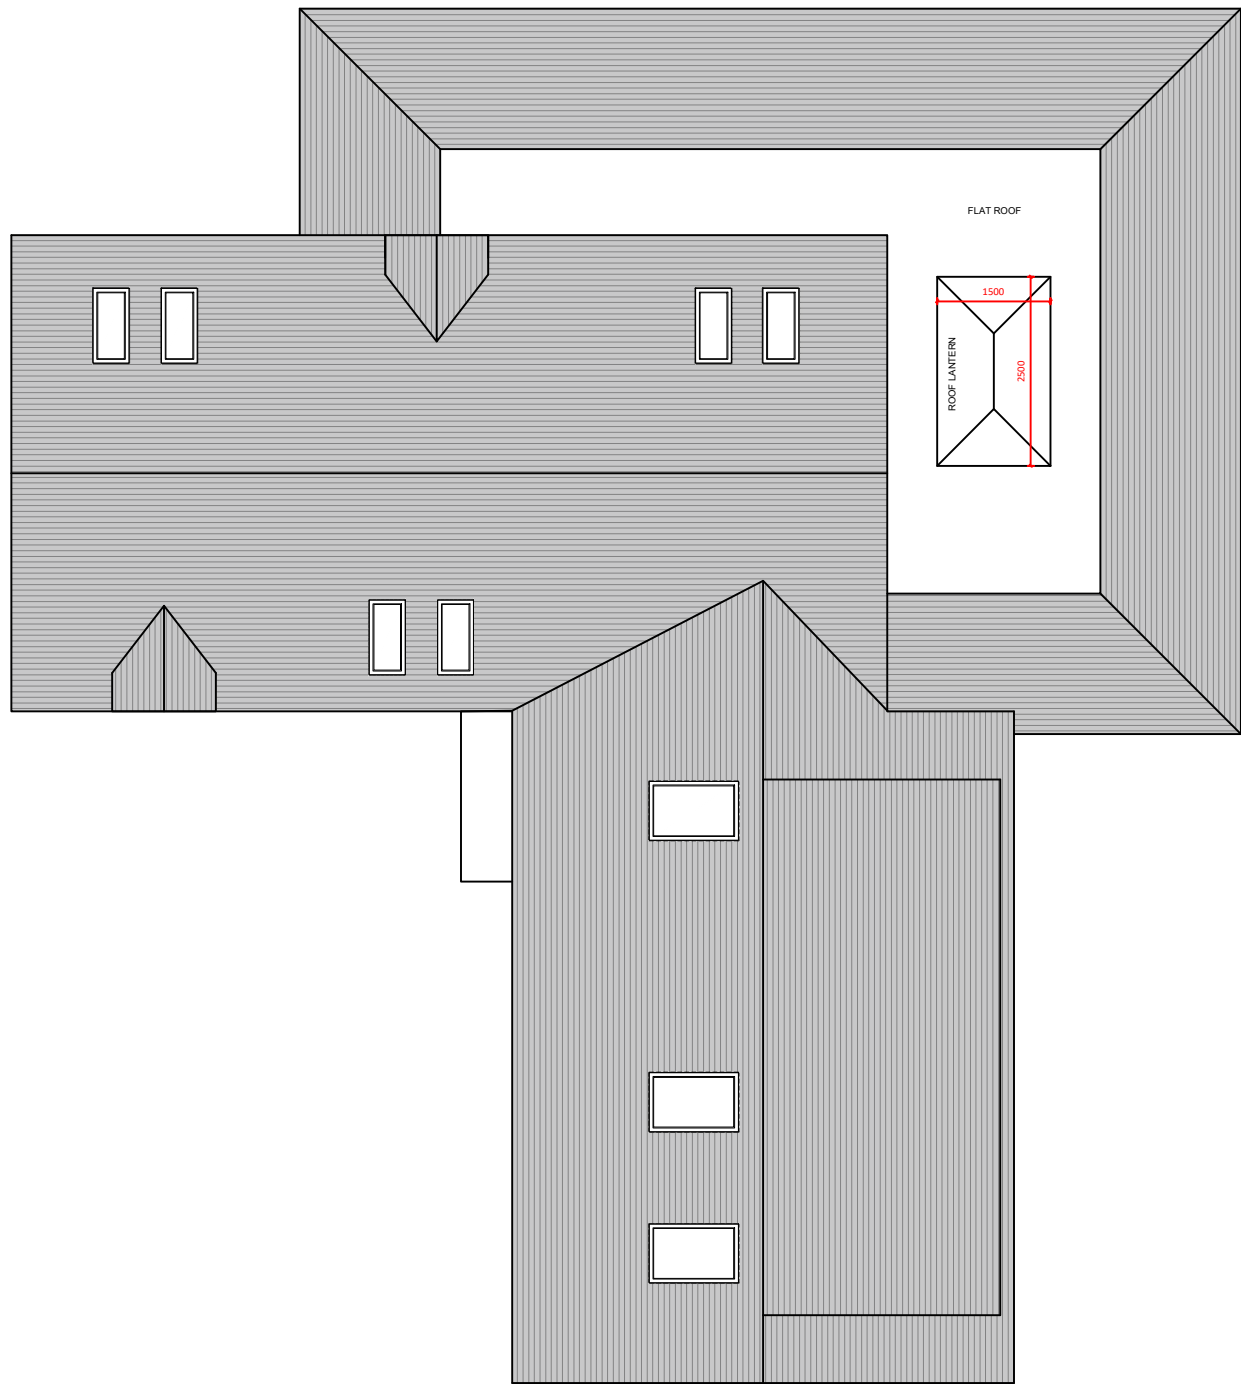


ROOF PLAN (proposed)
Scale 1:100

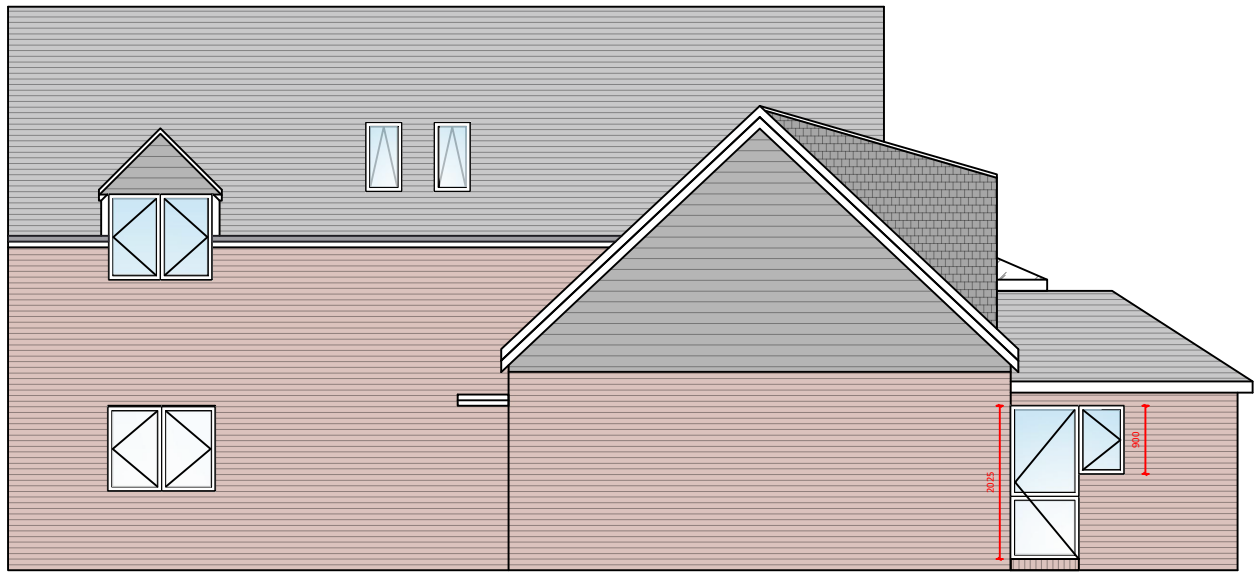

NORTH FACING ELEVATION
(proposed)
Scale 1:100

NOTE:
- ALL NEW WINDOWS AND DOORS TO MATCH EXISTING APPEARANCE OF THE HOUSE
- BRICKWORK TO MATCH EXISTING
- TILED FINISH TO MATCH EXISTING

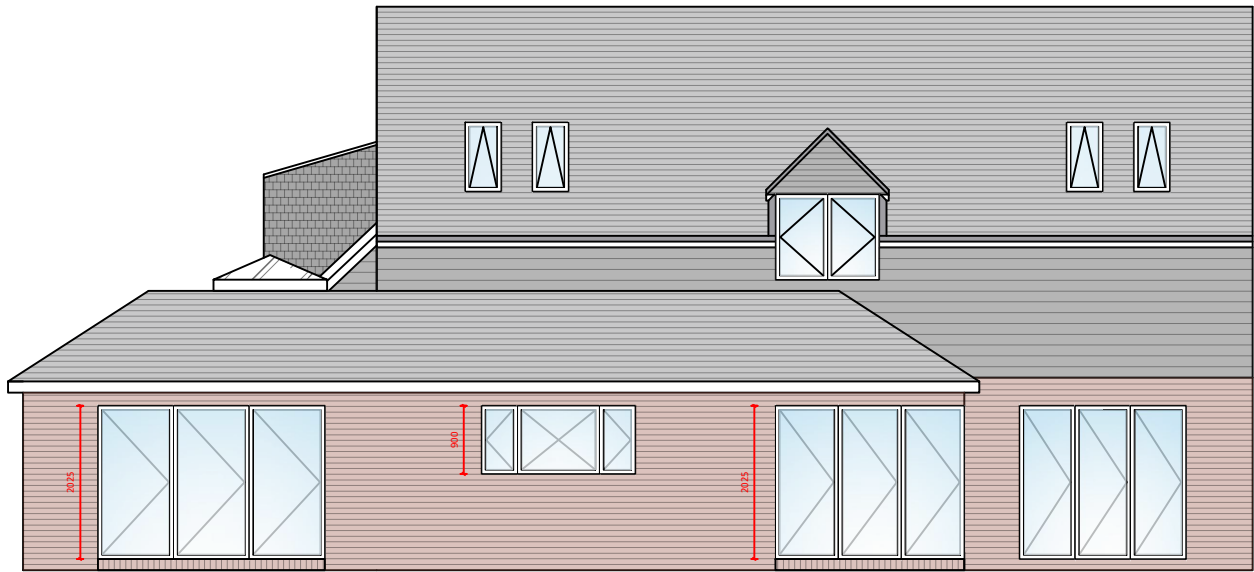

SOUTH FACING ELEVATION
(proposed)
Scale 1:100



EAST FACING ELEVATION
(proposed)
Scale 1:100



WEST FACING ELEVATION
(proposed)
Scale 1:100

LEGEND:
- RETAINED STRUCTURE
- NEW CAVITY WALL
- NEW STUD WALL
- NEW BLOCKWORK WALL

SCALE BAR FOR 1:100
0.0m 1.0m 2.0m 3.0m 4.0m 5.0m

Rev.	Description	By	Chkd.	Date
P1	ISSUE FOR INFORMATION	SS	SS	JAN 26

Title:	ISSUE FOR INFORMATION		
Client:			
Project:	3 YEW TREES, STANE STREET HORSHAM, RH13 0RE		
Drawing:	PROPOSED PLANS AND ELEVATIONS		
Drawn:	SS	Chkd:	SS
Drawing Status:	PRELIMINARY ISSUE	Rev.	P1
Scale:	Noted @ A2	Date	JAN 26
Job No.	PSD/2022/276	Drawing No.	A02